

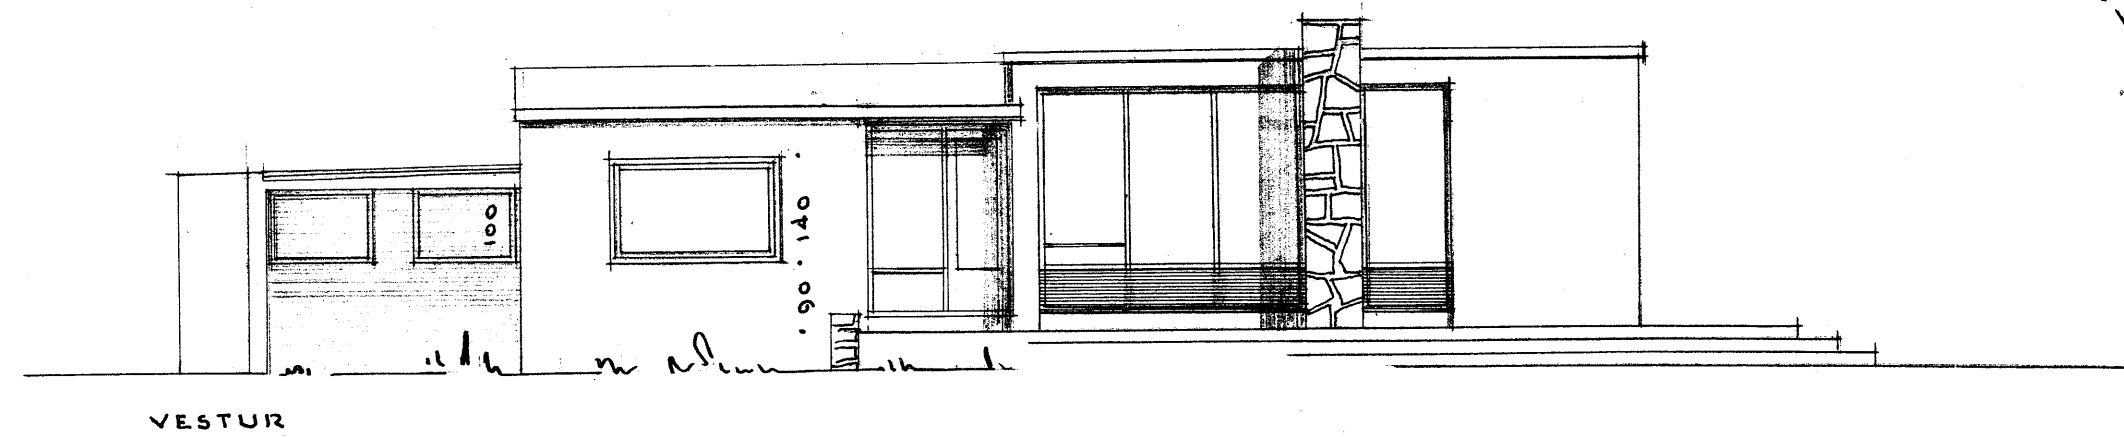
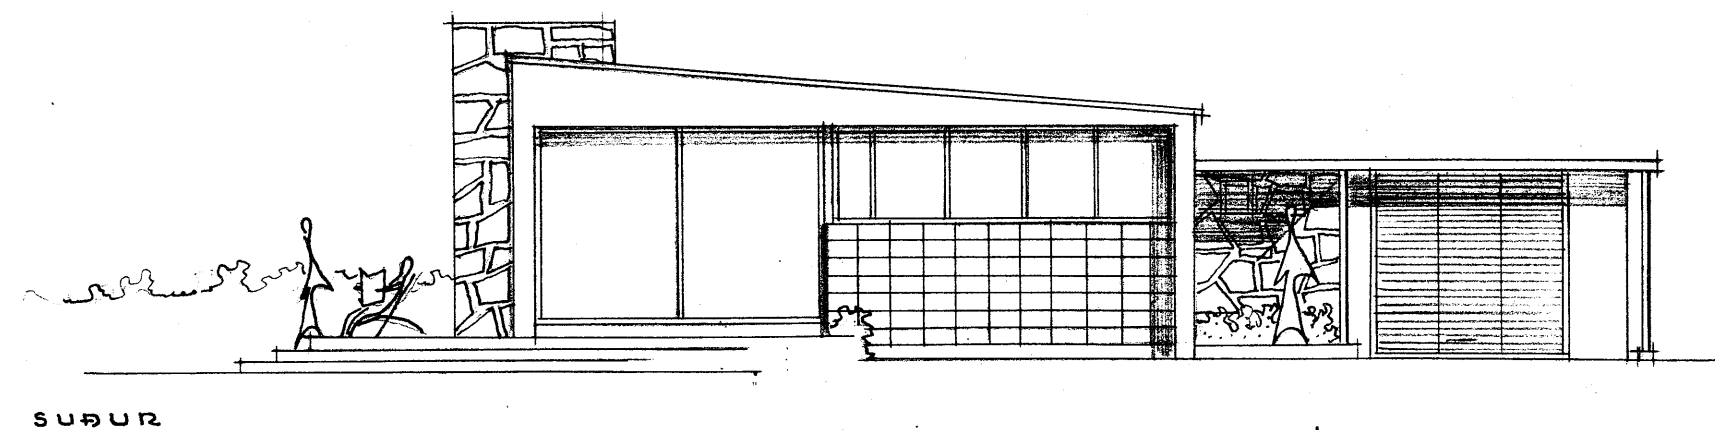


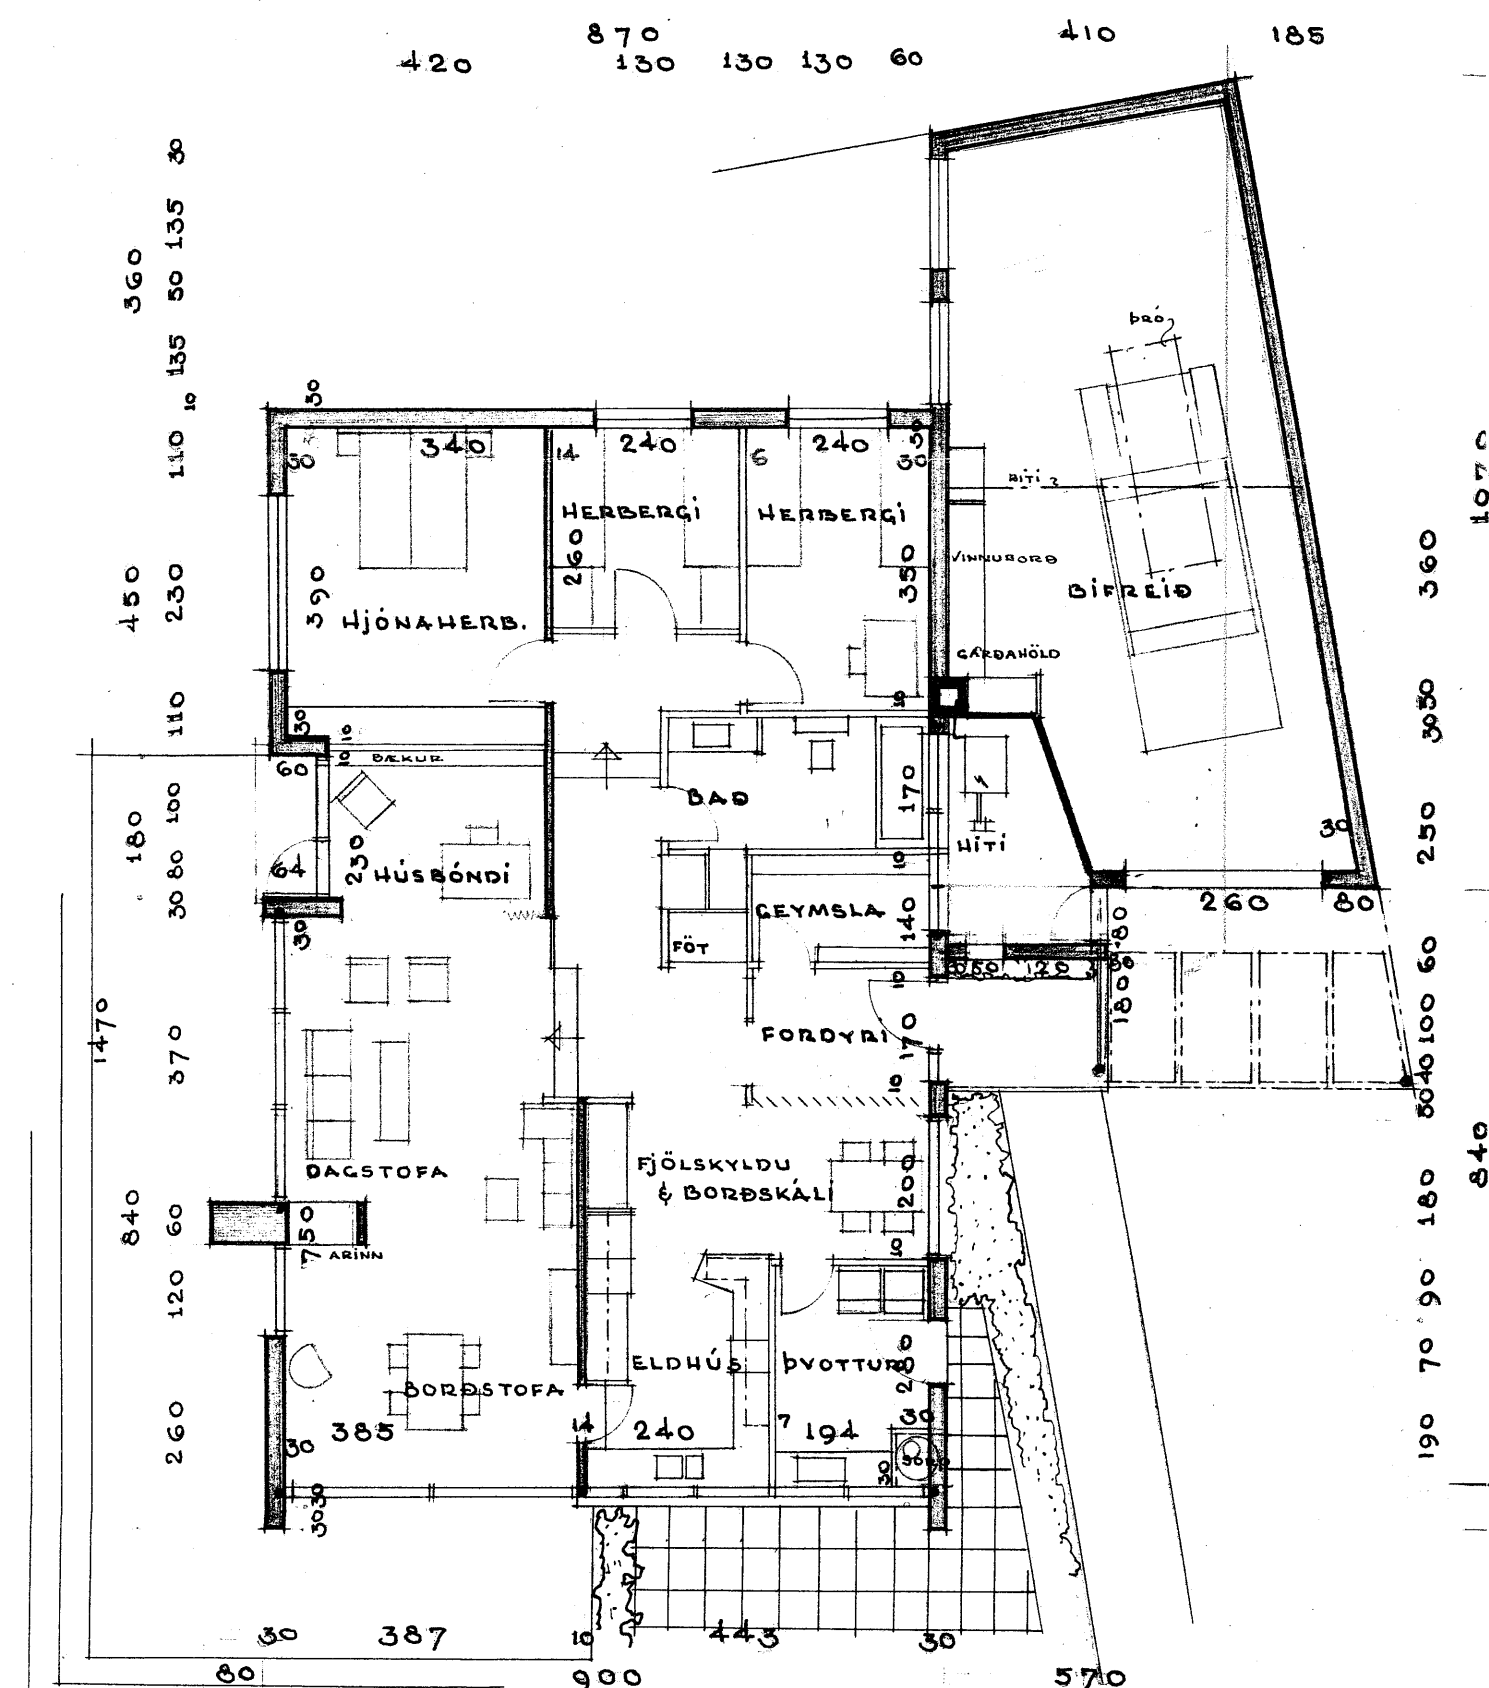


GRUNNMYND

LEÍKVANGUR BARNNA

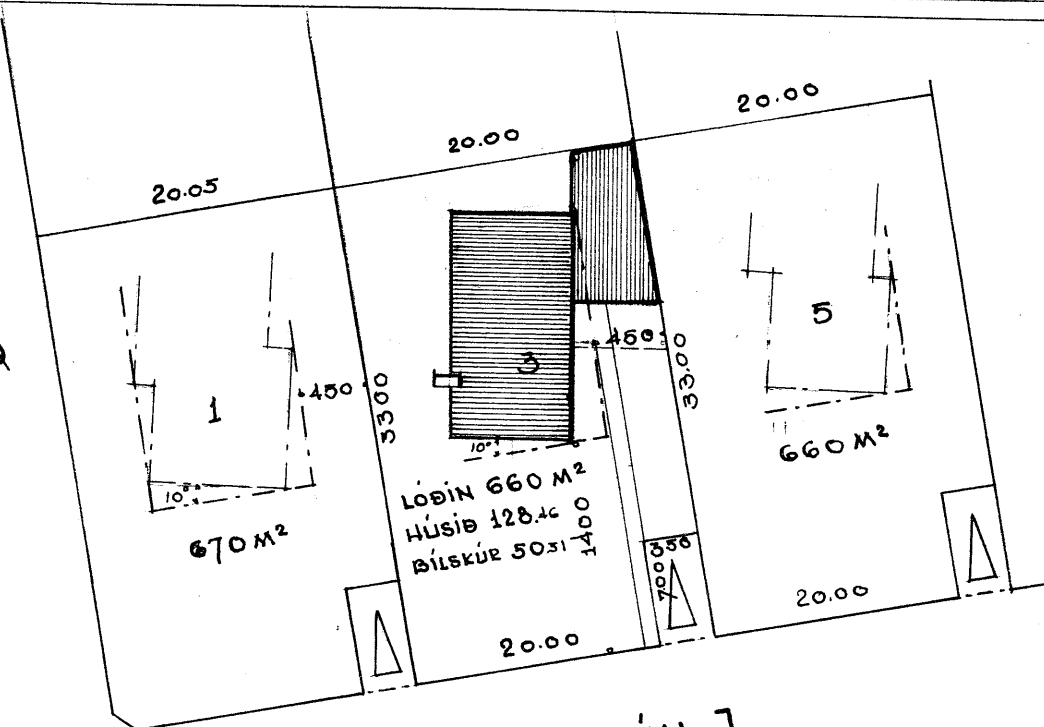


SILFURTÚN J


AFSTAGA M.K.V. 1:500

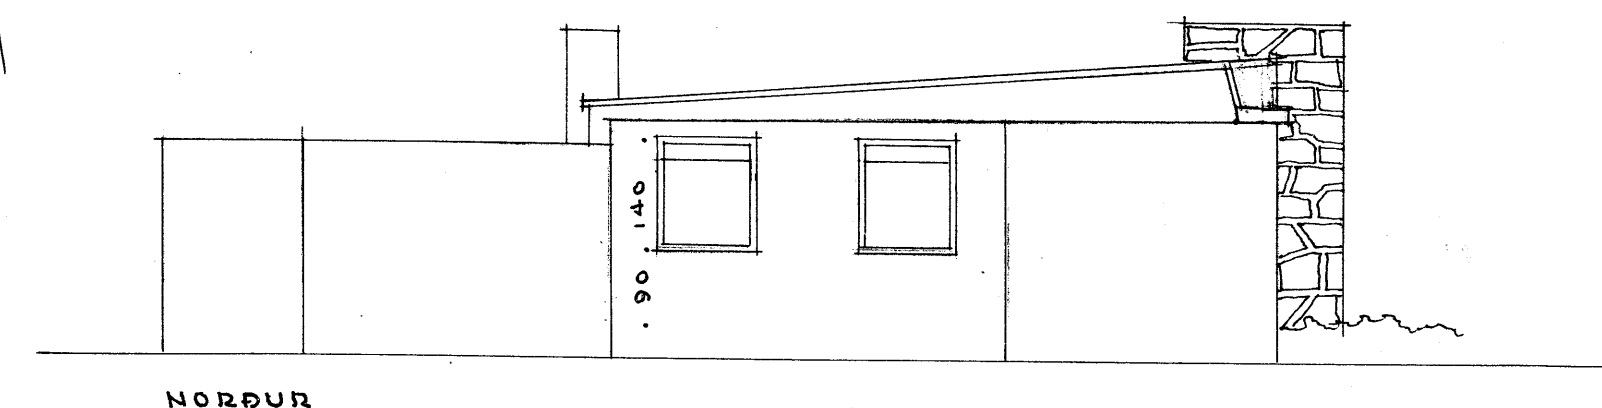

NORÐUR

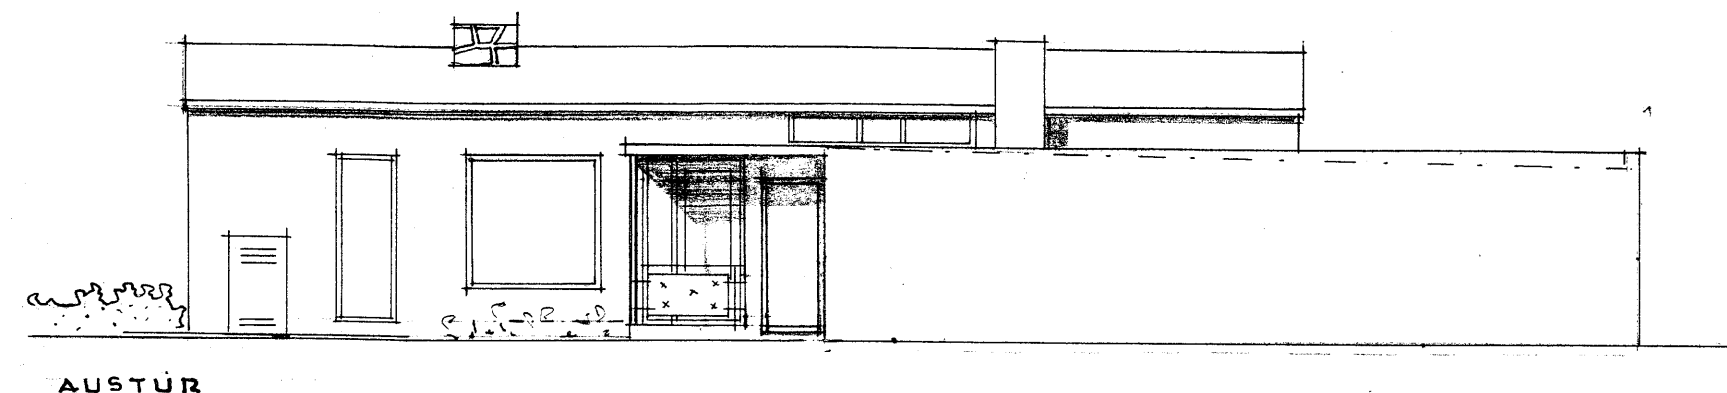

AUSTUR

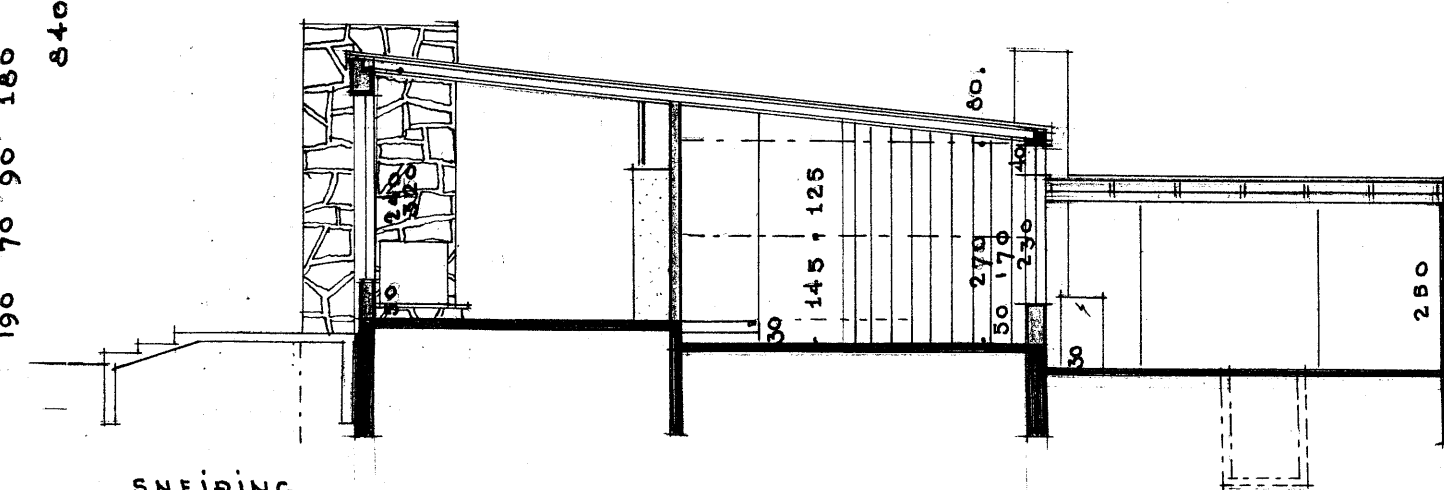

SNEIÐING

HÚS HÍLMARS HALLVARÐSSONAR
SILFURTÚN J 3 GARÐAHREDDI
M.K.V. 1:100 & 1:500
REYKJAVÍK Í APRÍL 1961
ÞÓRIR BALDVINSSON
SÍGURÐUR GEIRSSON

7861

Aratún 3

Elithen Salinn...
Þóthar Jónsson, fríður.
Kallís Halldísar ungarinn
Hólveg 17.