





ARATÚN NR.7 M 1:100

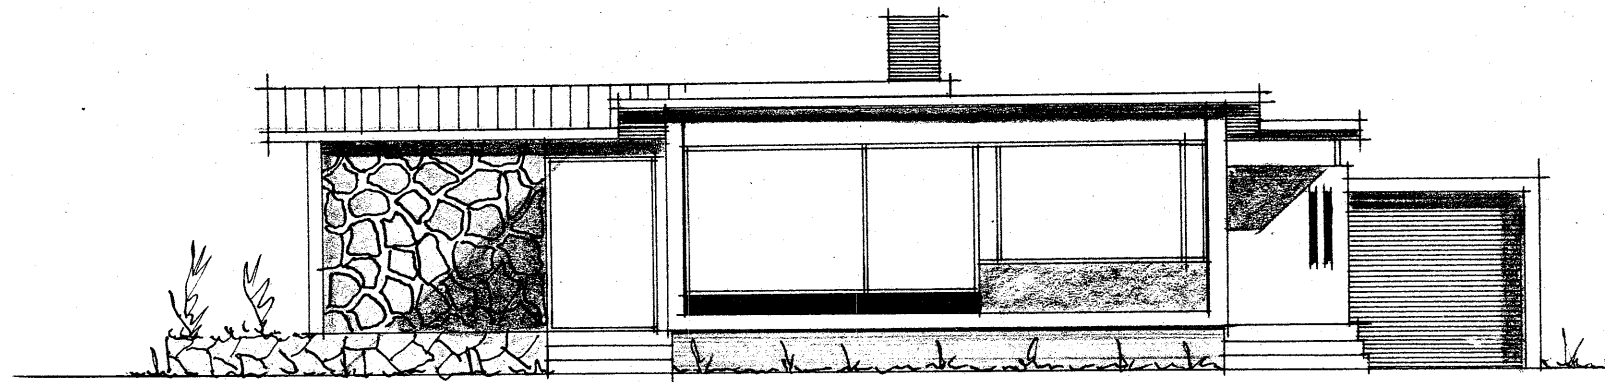


SÚÐUR

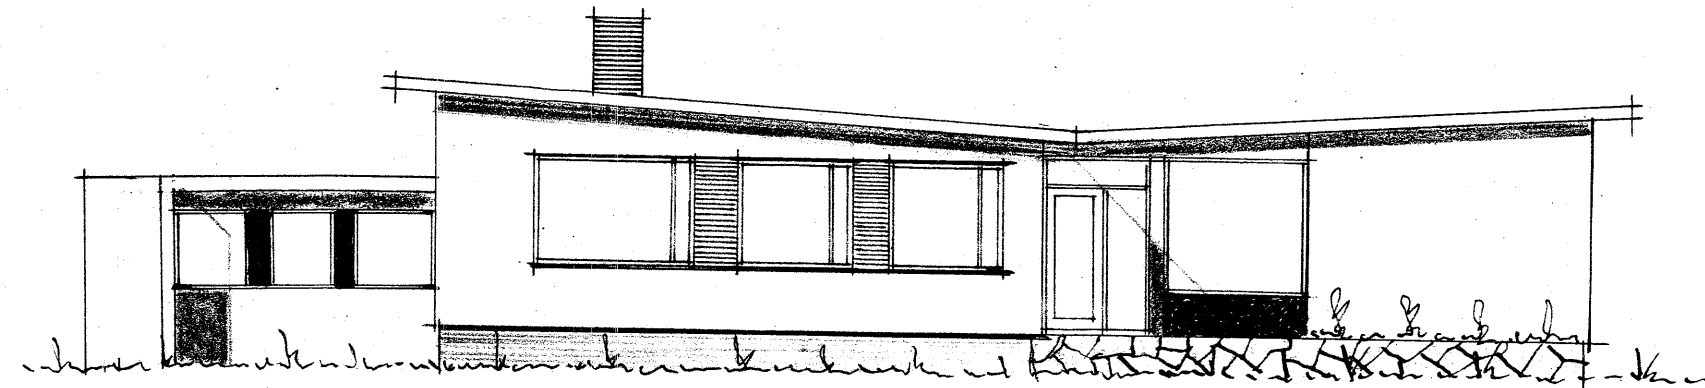


VESTUR

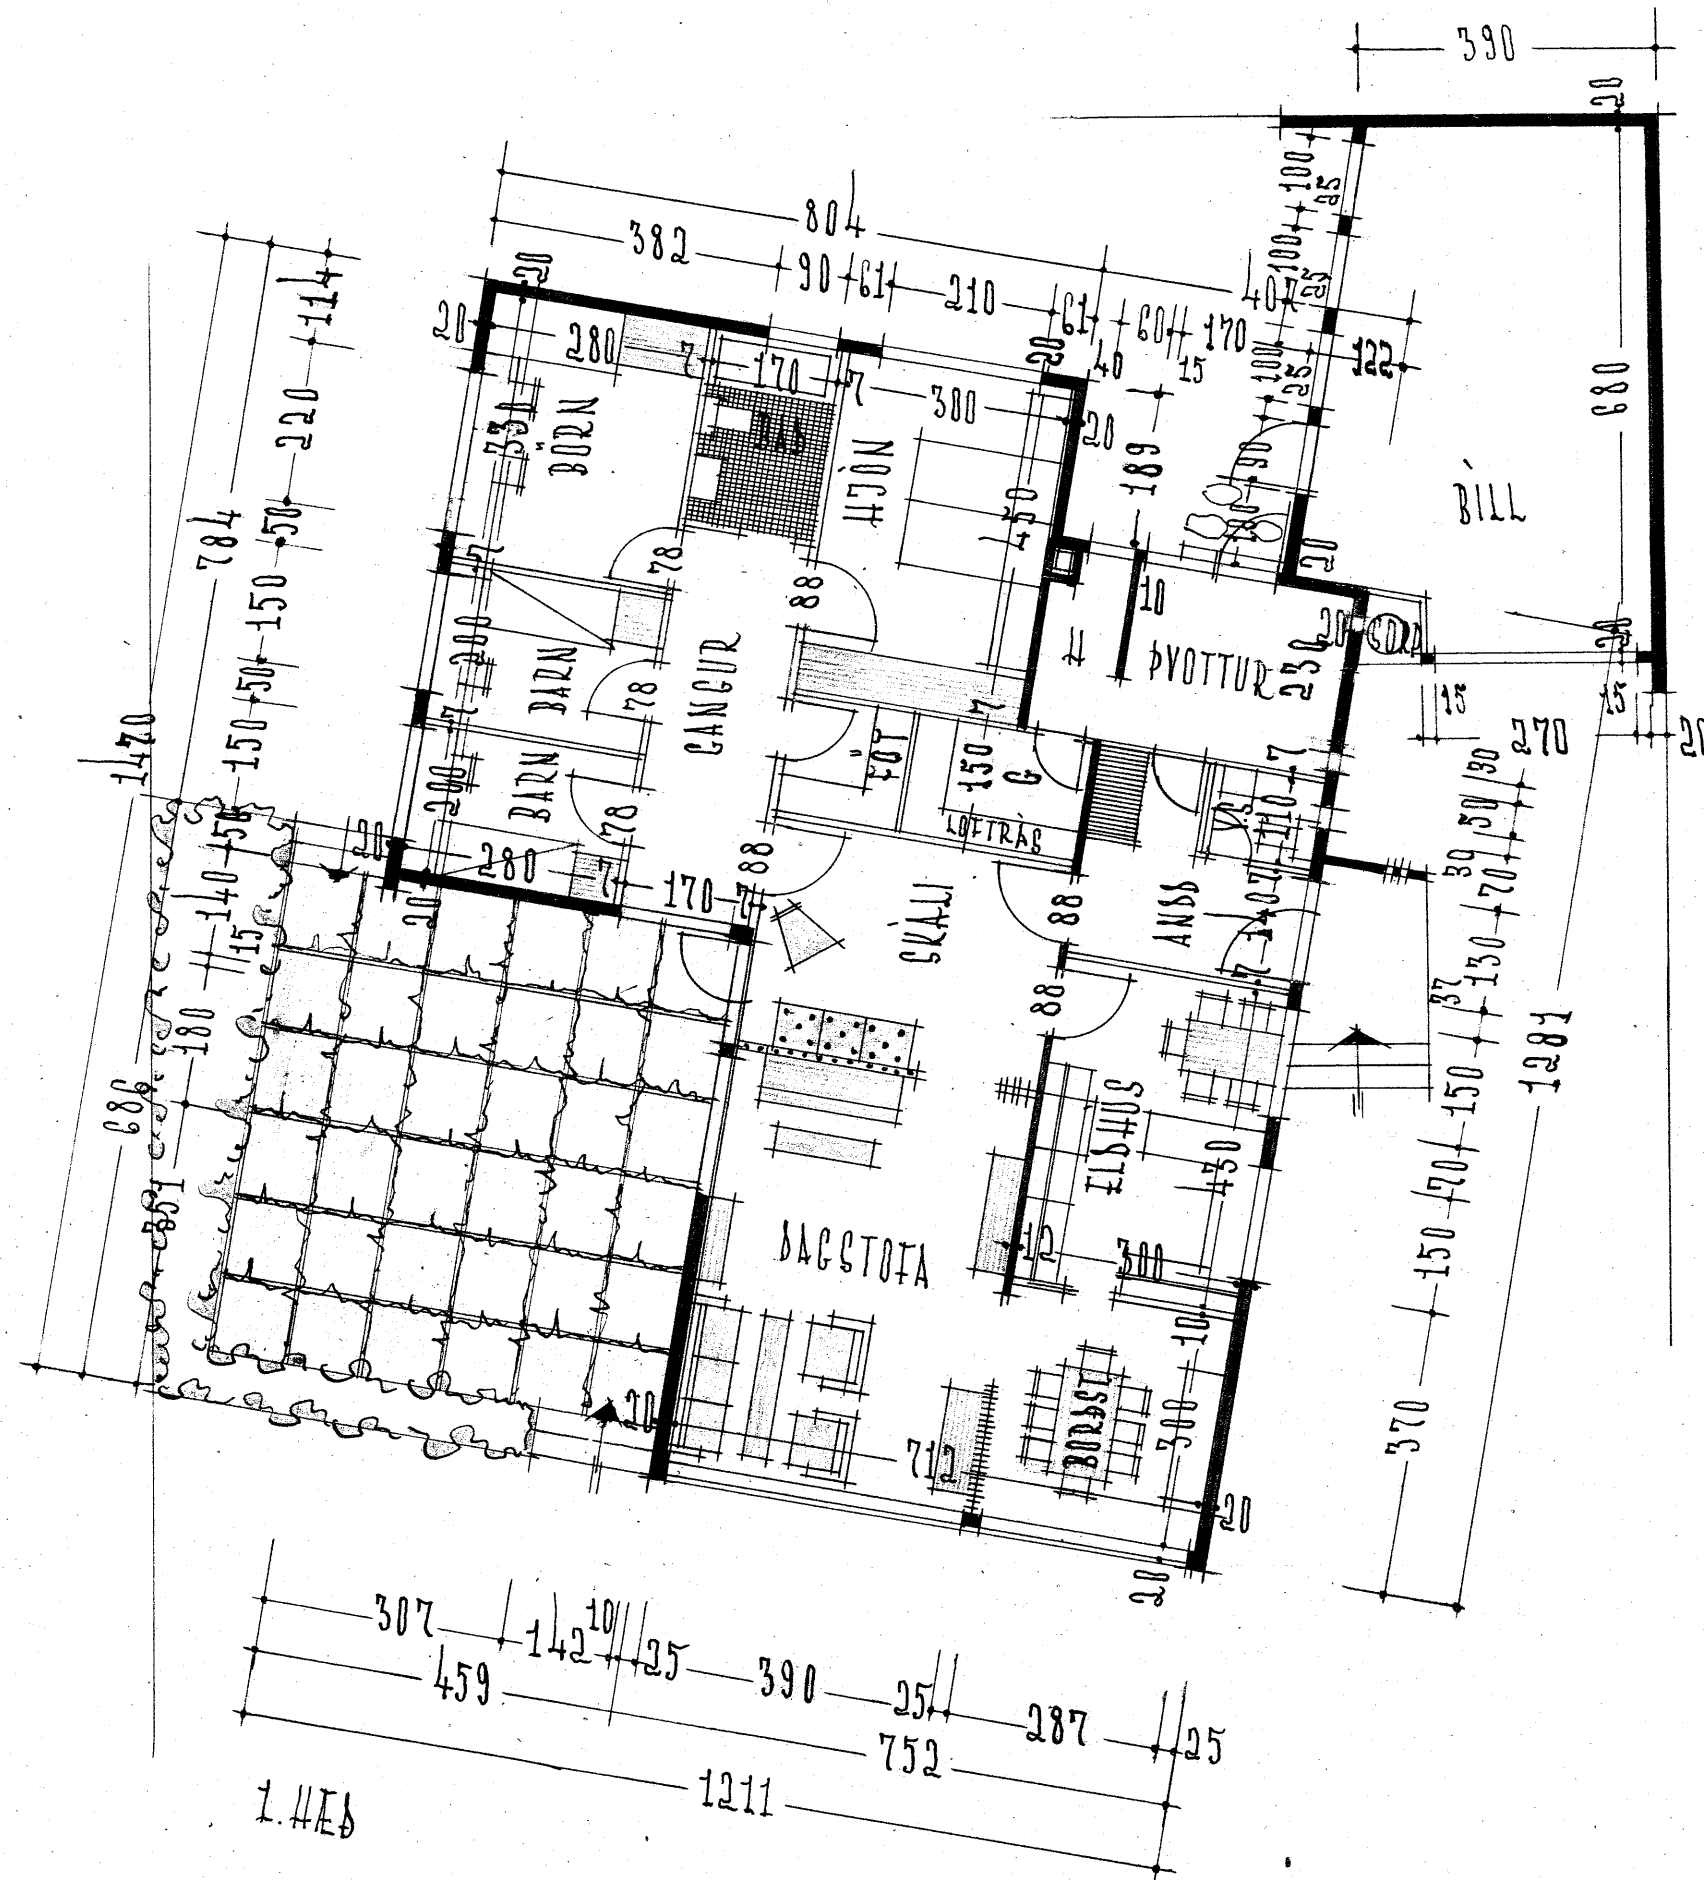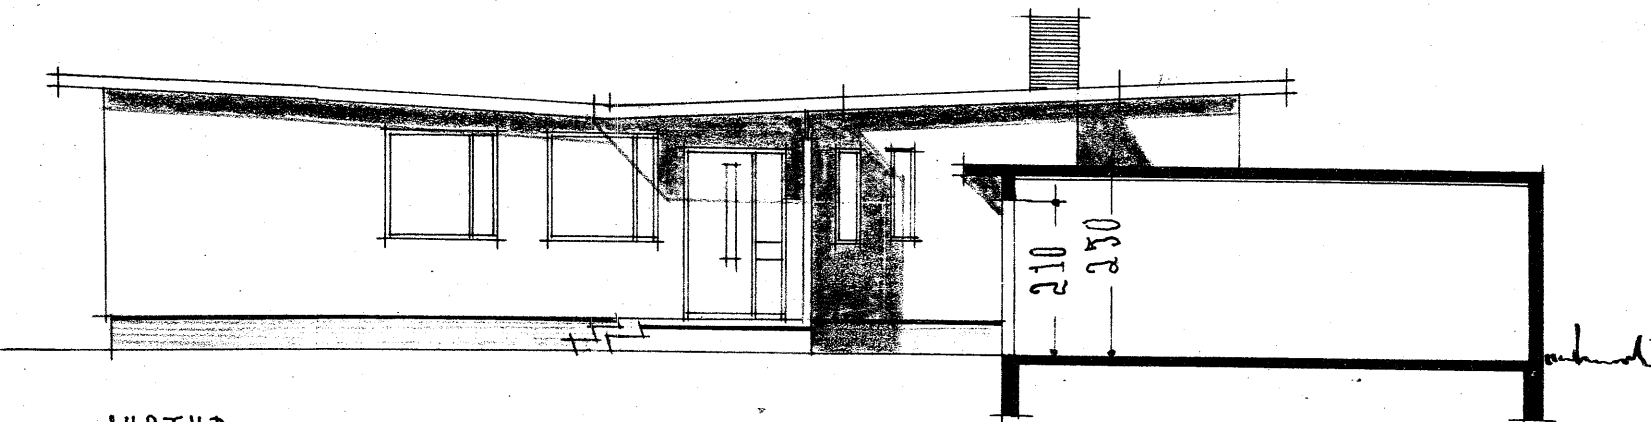

AUSTUR

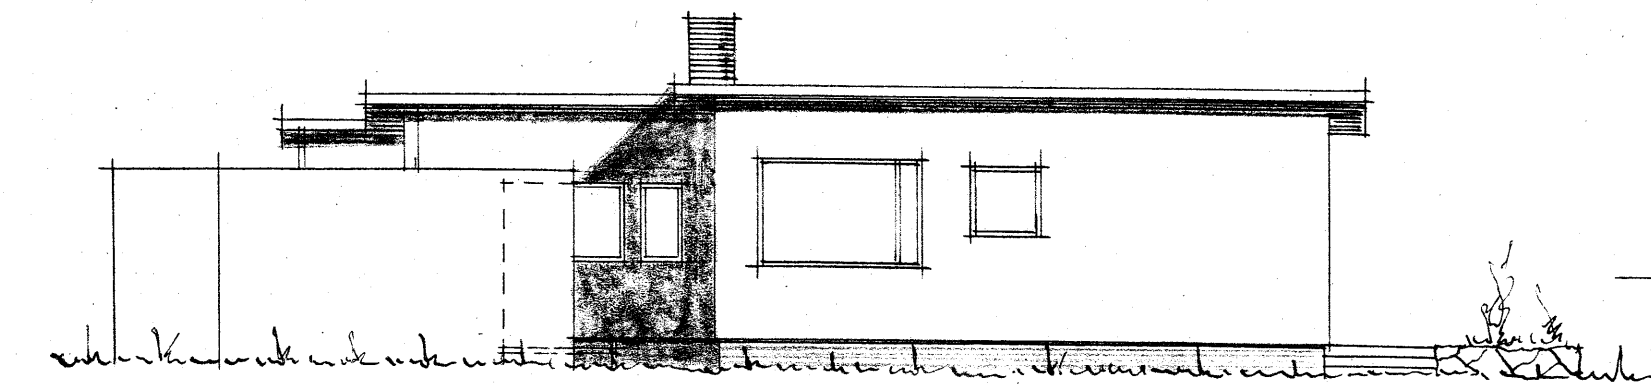


NORÐUR

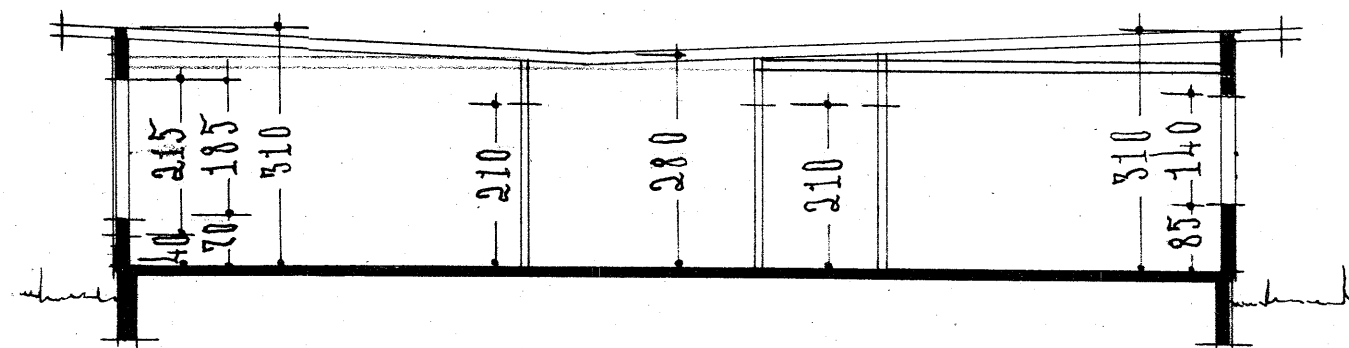

SKURÐUR

ÓGILT

SILFURTÚN K

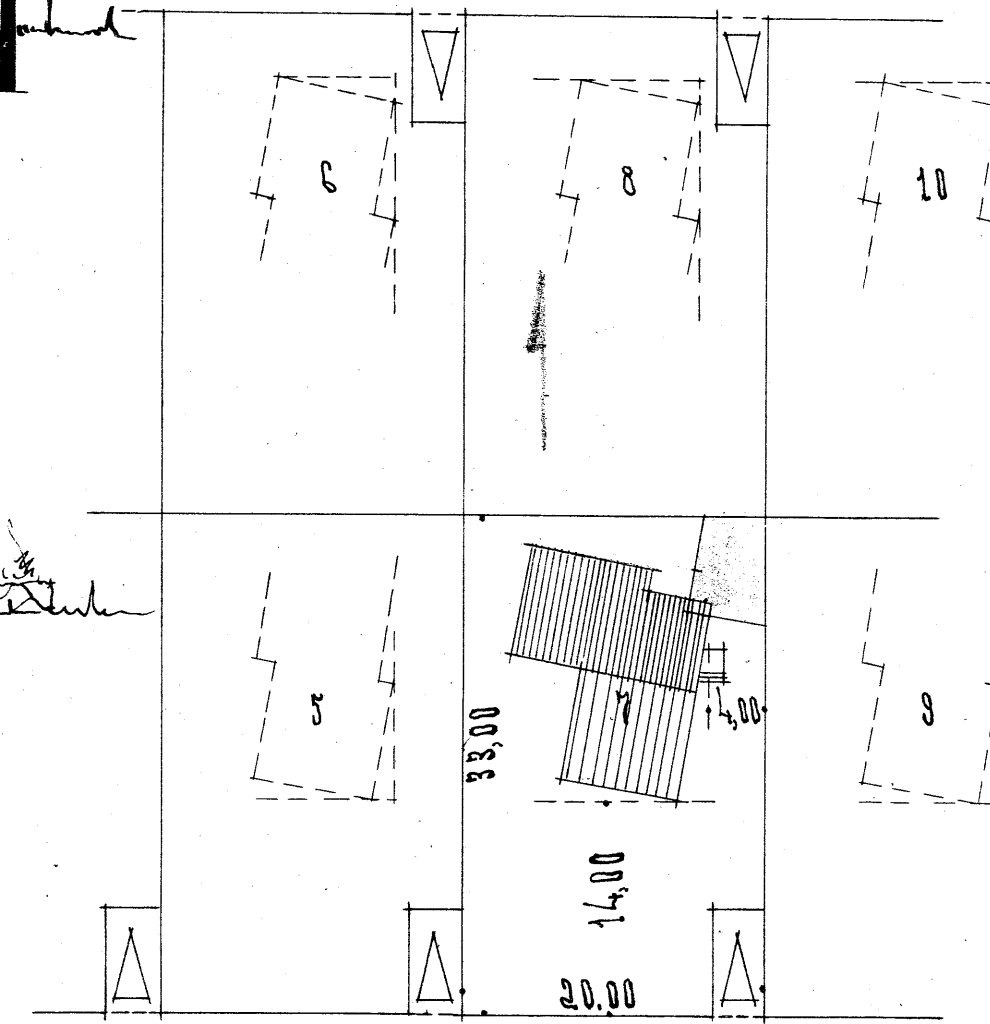

ARATÚN

AFSTÖÐUMYNI M 1:500  
FLATARMÁL HÚSS 138,83 M<sup>2</sup>

7896

ÓGILT

REYKJAVÍK Í OKT. 1962  
Hjartan Sveinsson