


ARATUN NR. 36-38 GARÐAHREPPI M 1:100

Eyvindur Jónsson
Standal




GRUNNMÝN


ARATUN

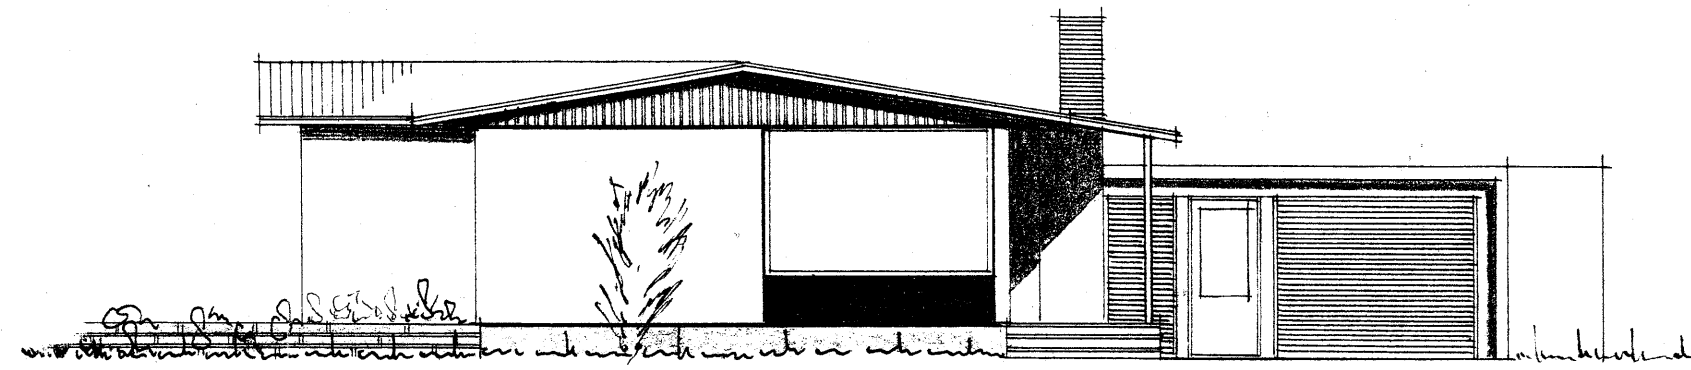


SÚÐUR

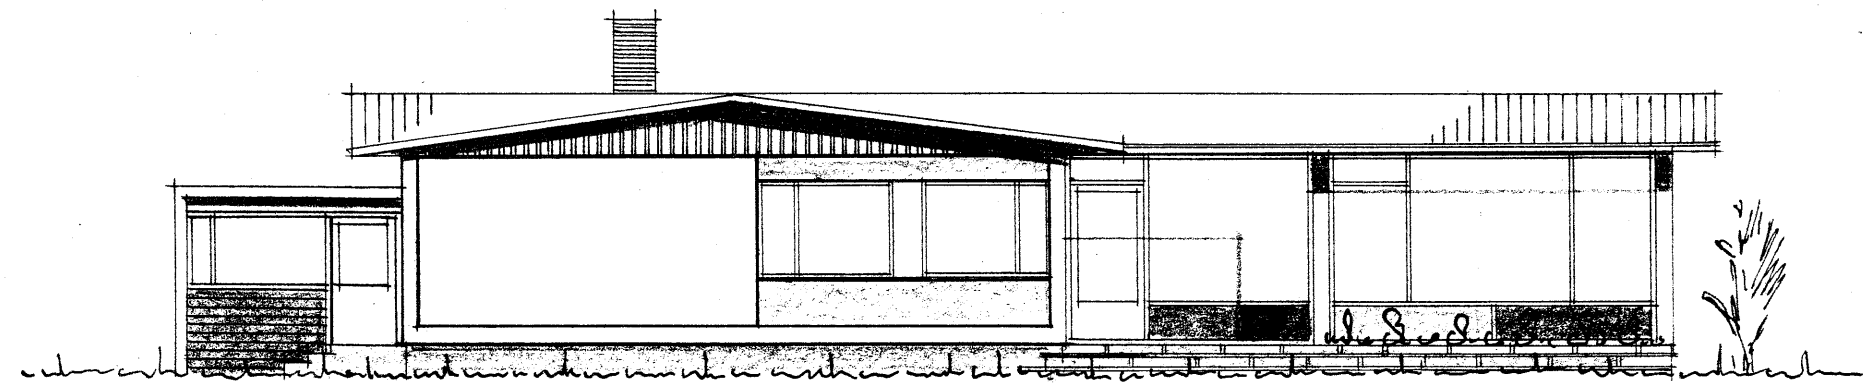


VESTUR

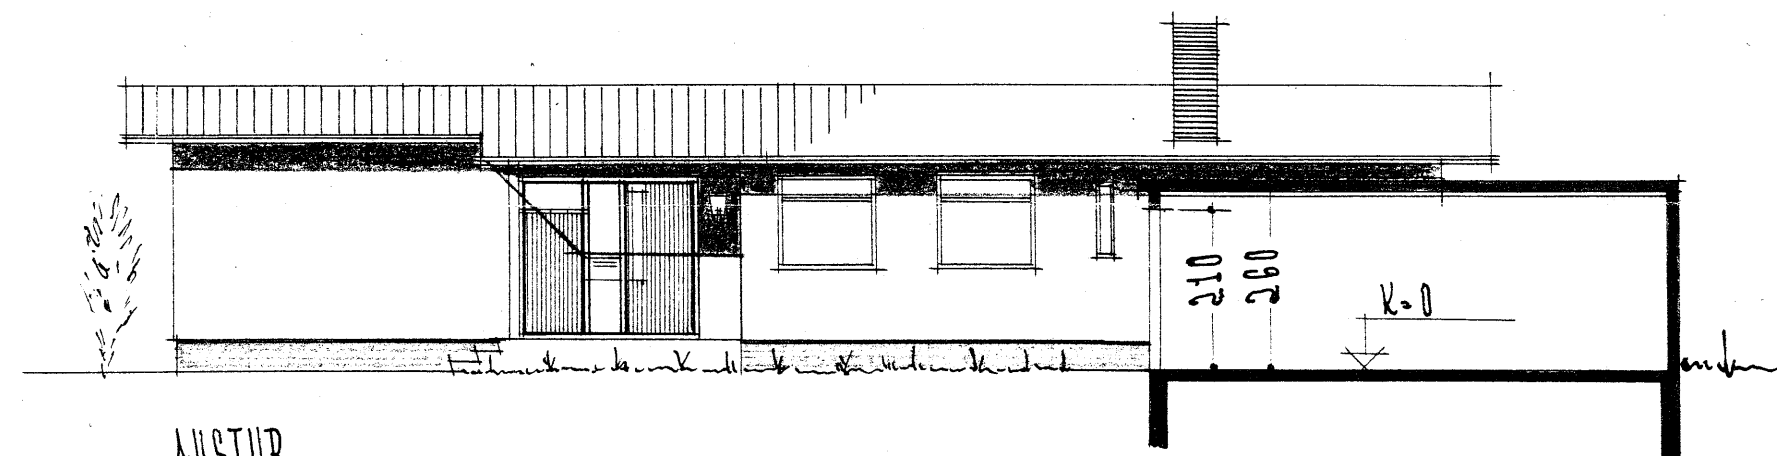


AUSTUR

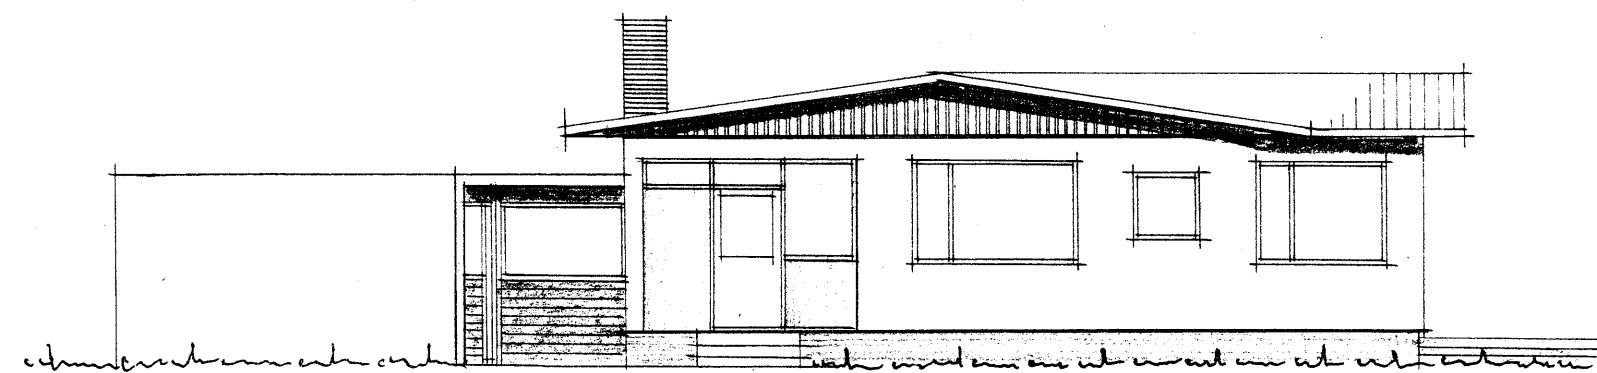

NORÐUR

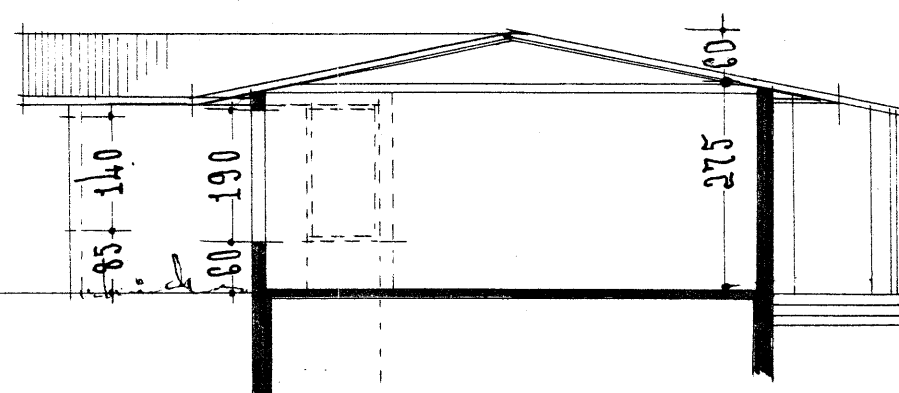

SÚÐUR

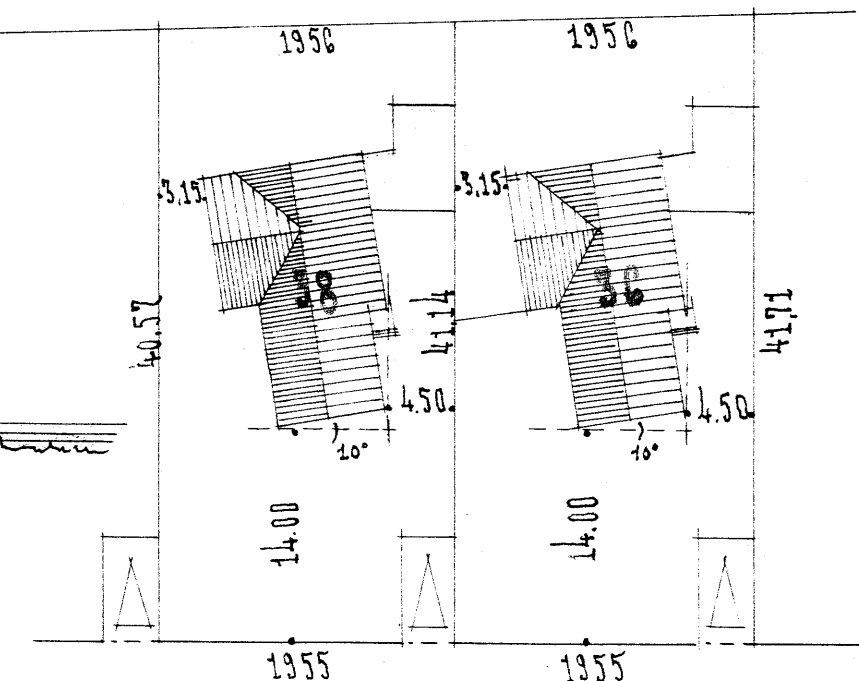

ARATUN

8066

AFSTÖÐUMYND, M 1:500
FLATARMÁL HÚSS 142.016 M²

REKJAVÍK 1 FEBR. 1962
Hjartan Sveinsson