



ÓGILD

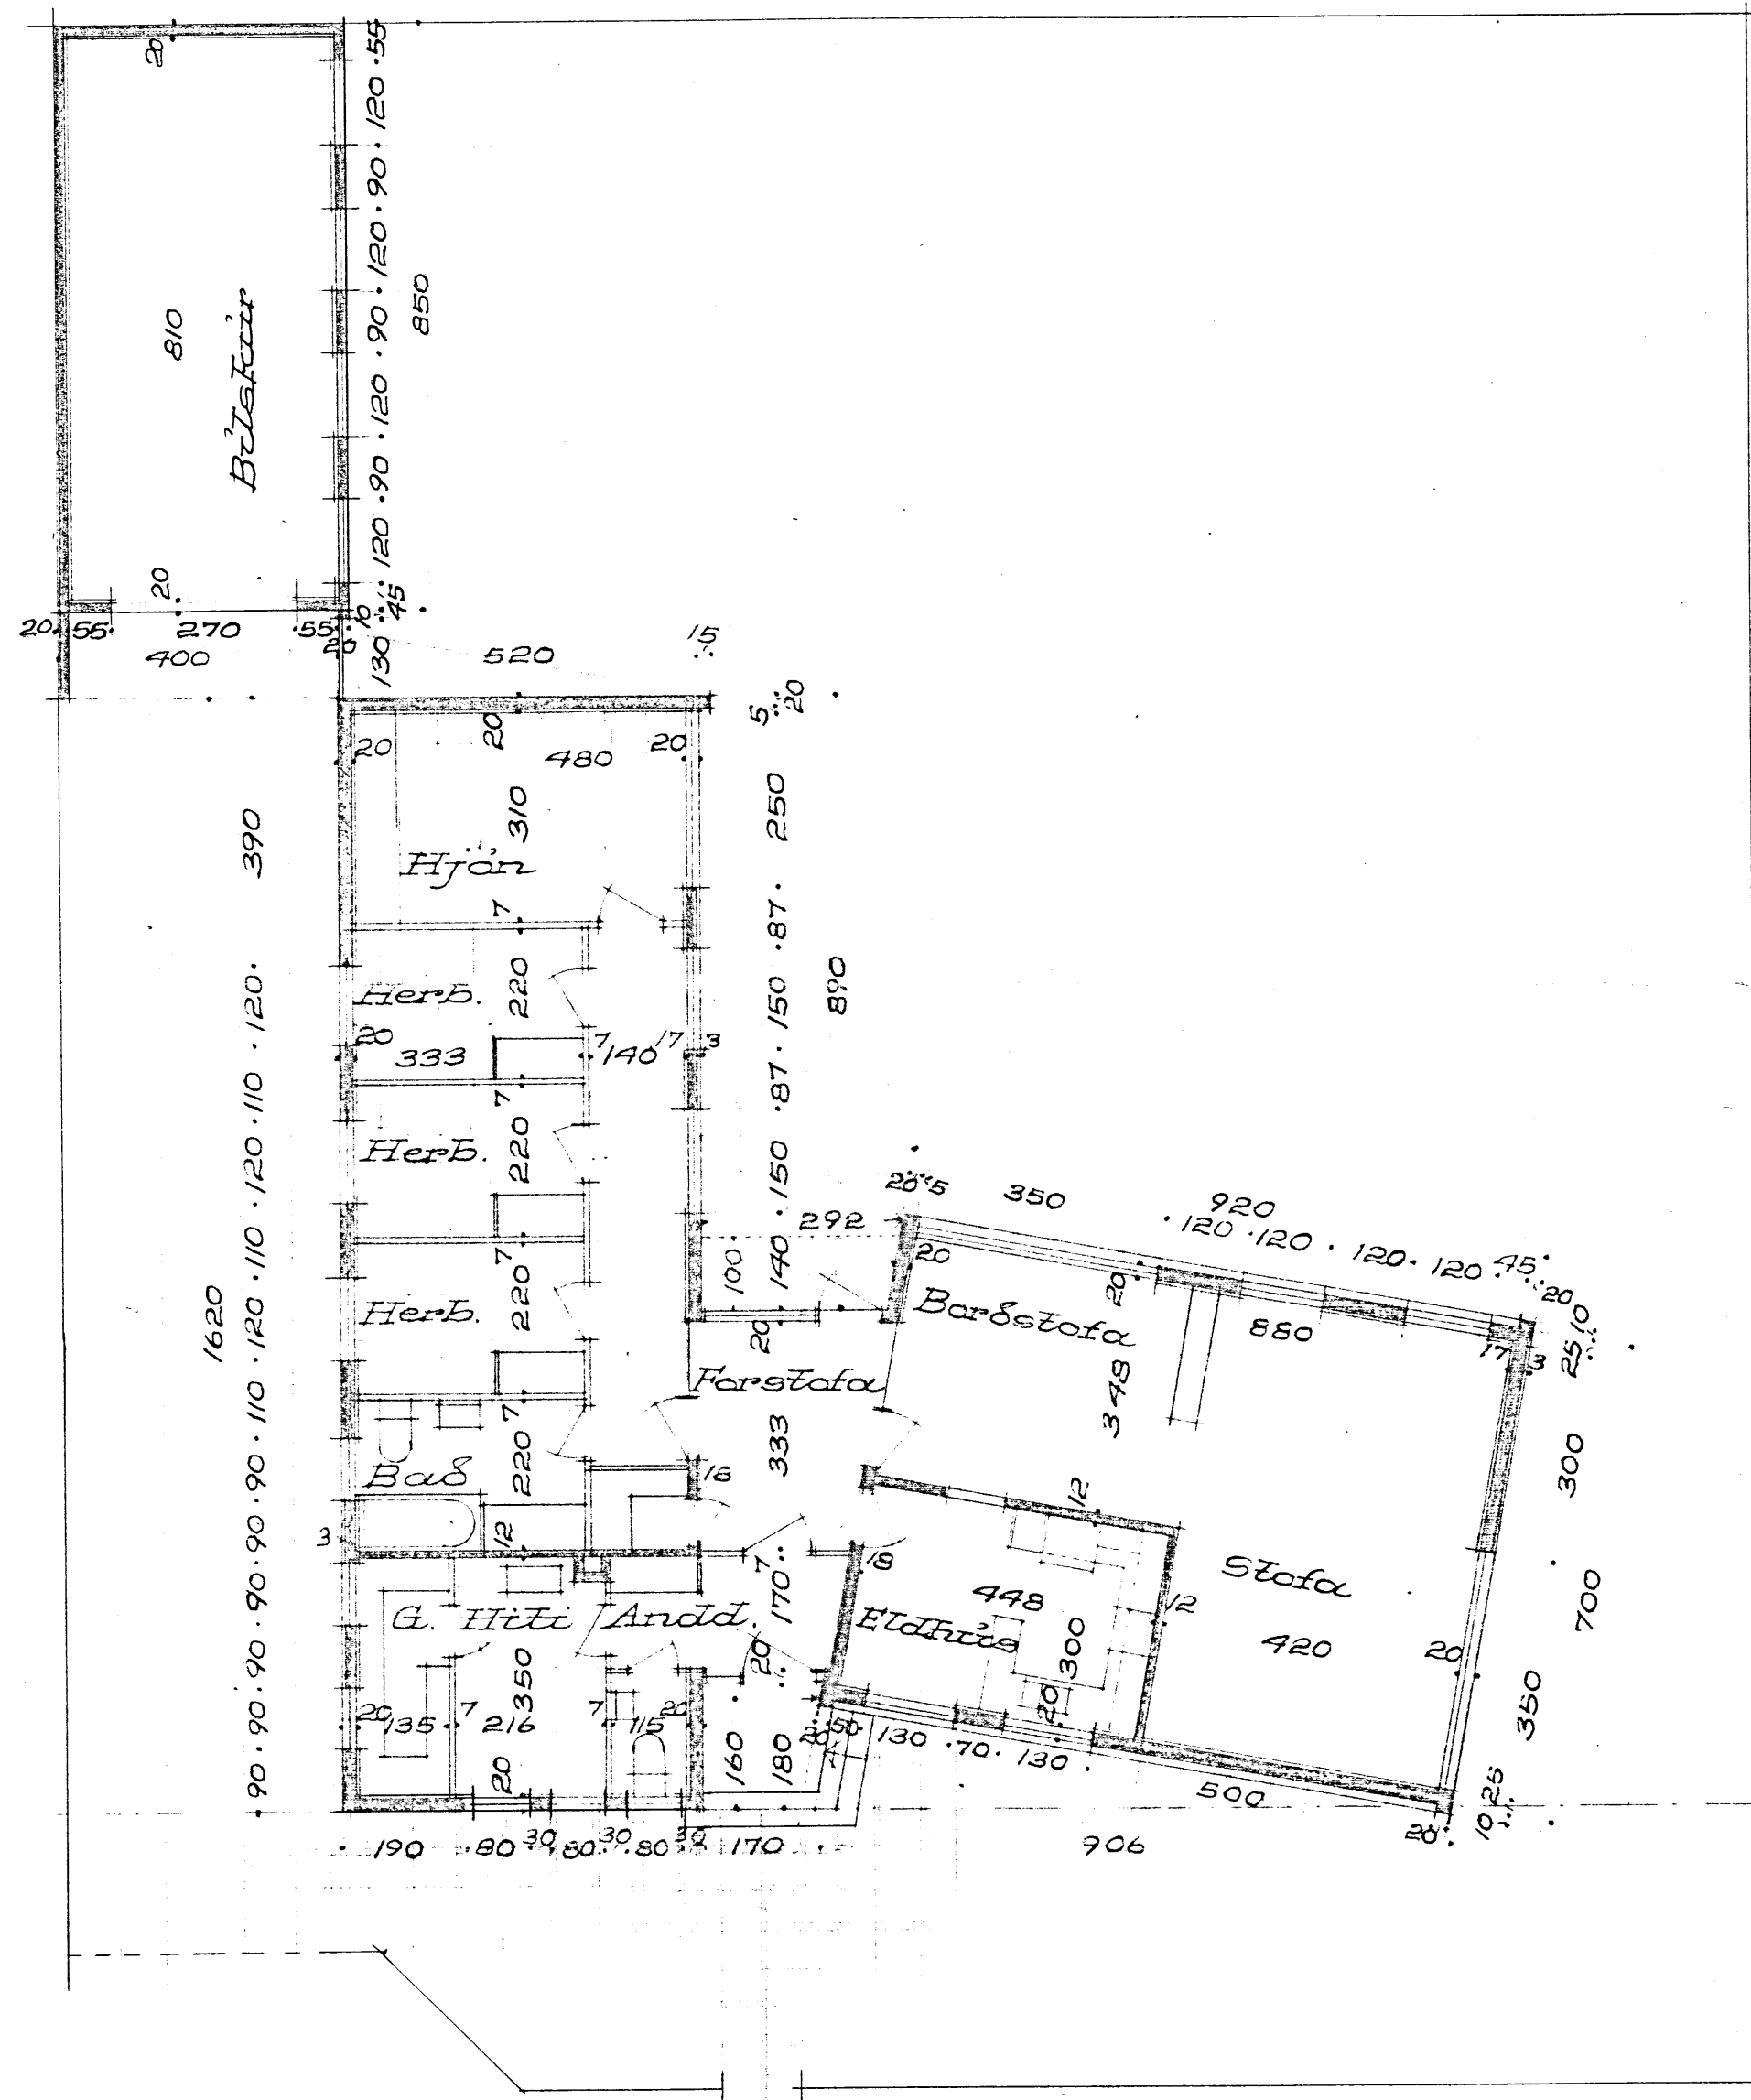

Grunnmynd

Löð: 790 m.
Hús: 160,64 m.

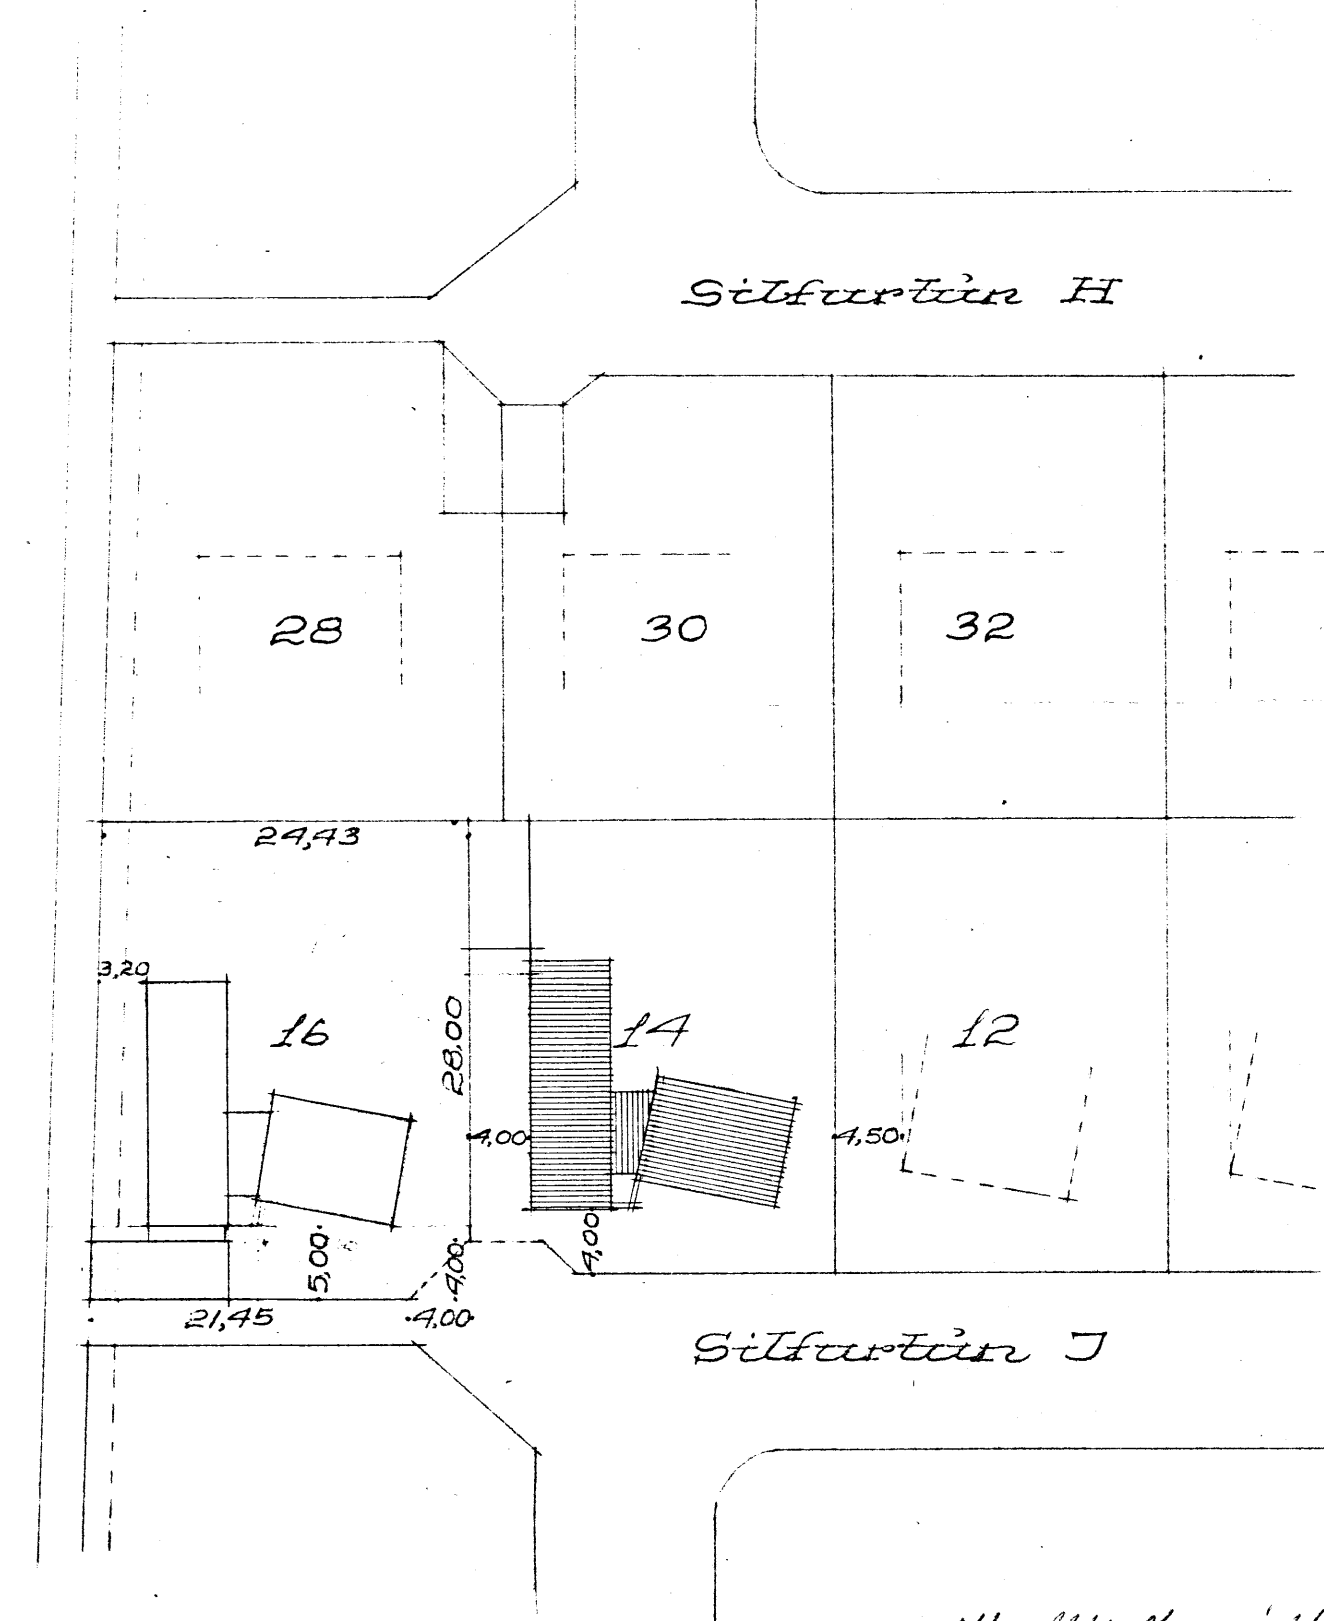

Afstöðungrá 1:500

Hallorí Fergelsson Húsnáðar
Teygjaví Halldórs. minn
Svarni Skoringun pipul.