


HÚSÍÐ SILFURTÚN 4 24. GARDABREPP M 1:100

Jóhann Sigfísson málari
 Tómas Jónsson
 Pírurlegging. Tringóla 40.
 Sigurði Jóhannsson húsnæðing
 Akureyri 9. R


Samþ. 6-10'60

Sjá breytingartöl.
 samþ. p.


ATSTÖÐUMYND M 1:500
 FLATARMÁL HÚSS 126,765 M²
 ~ ~ BÍÐFREIBARSKYLIS 35,1 M²

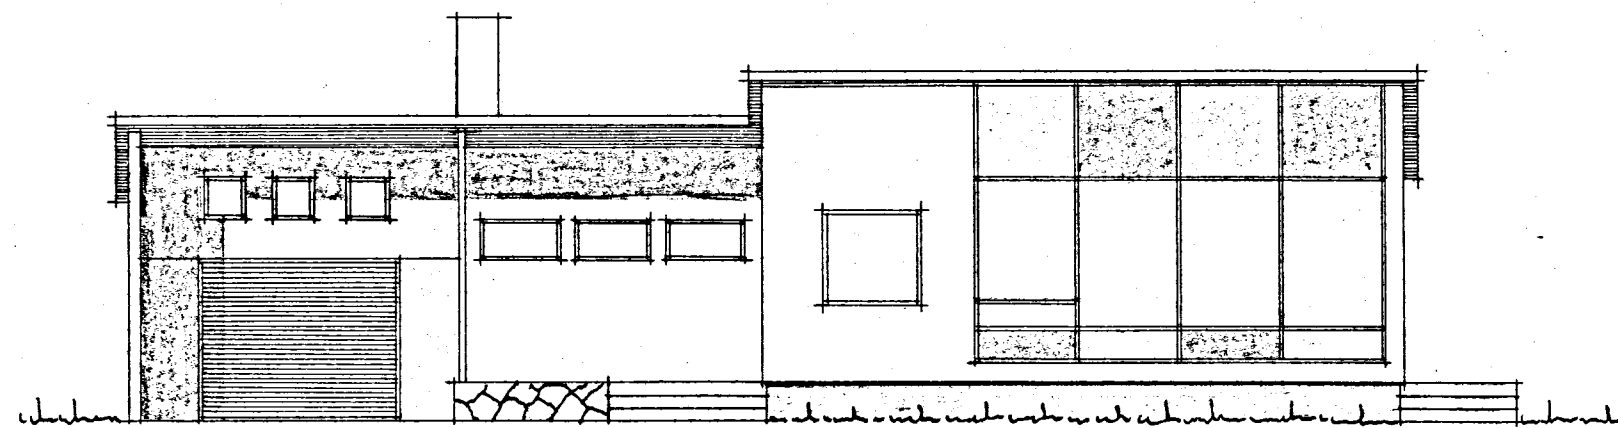


VESTUR

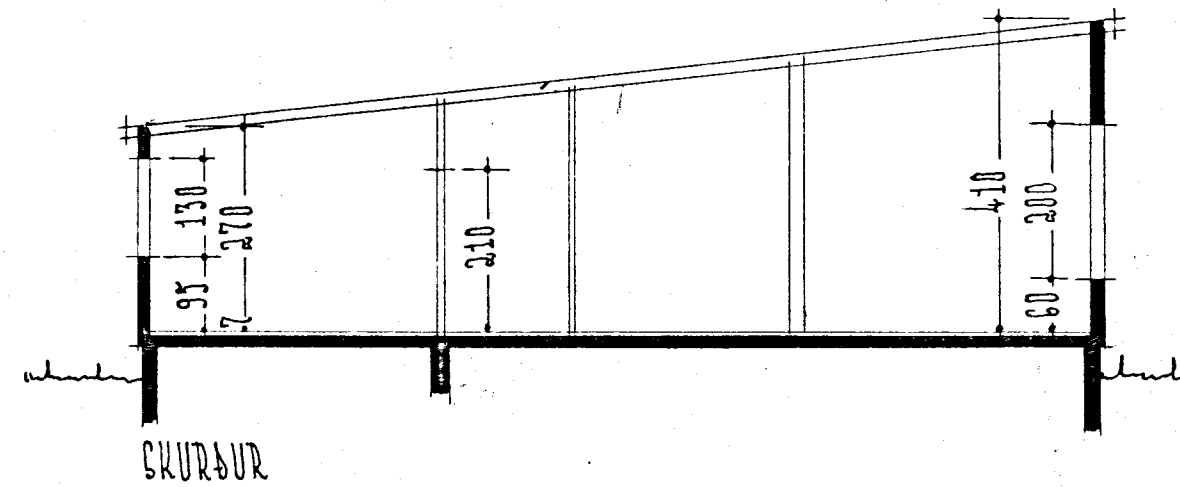


AUSTUR

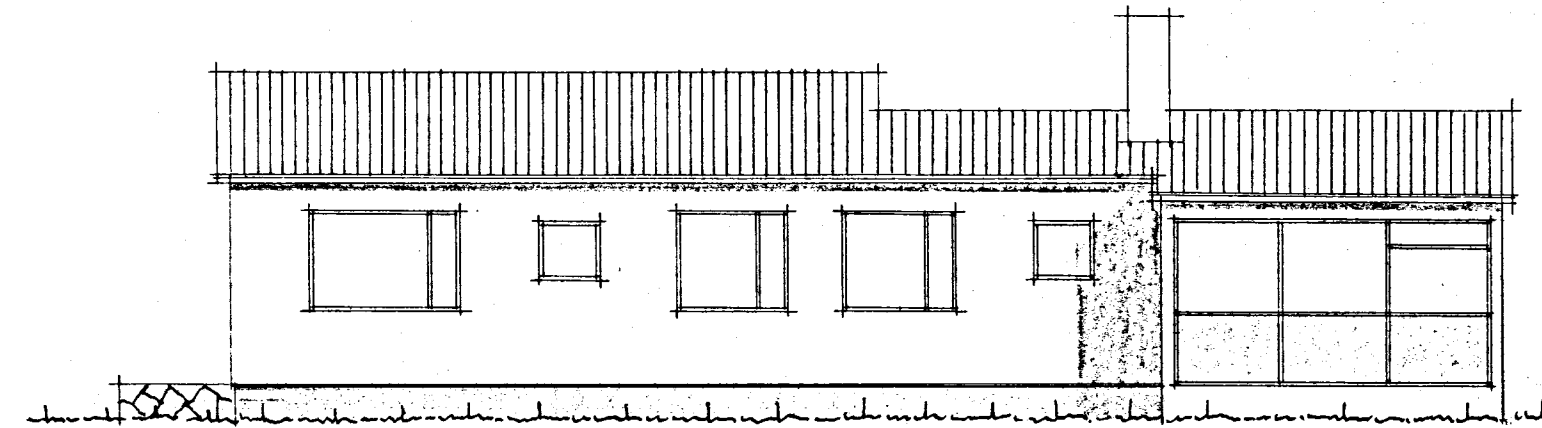


SUDUR

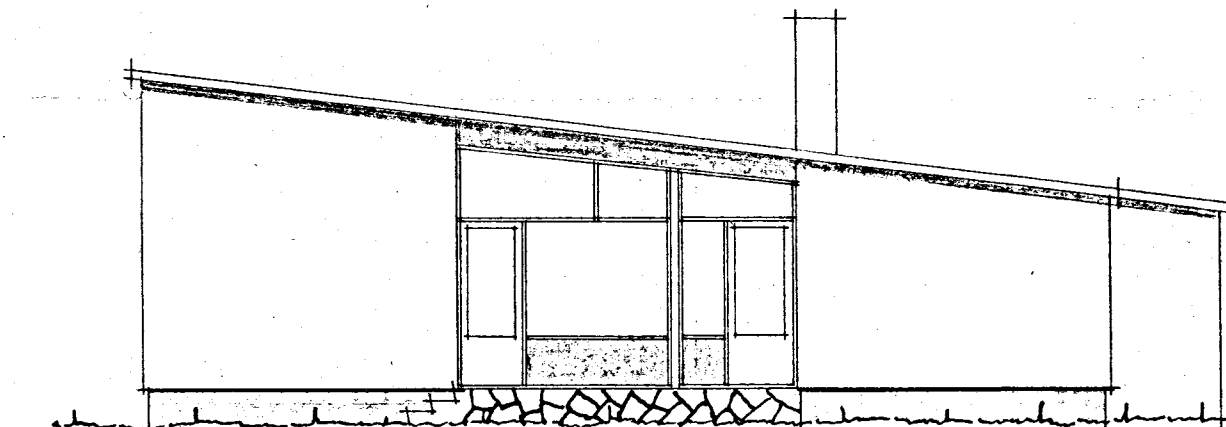

NORDUR

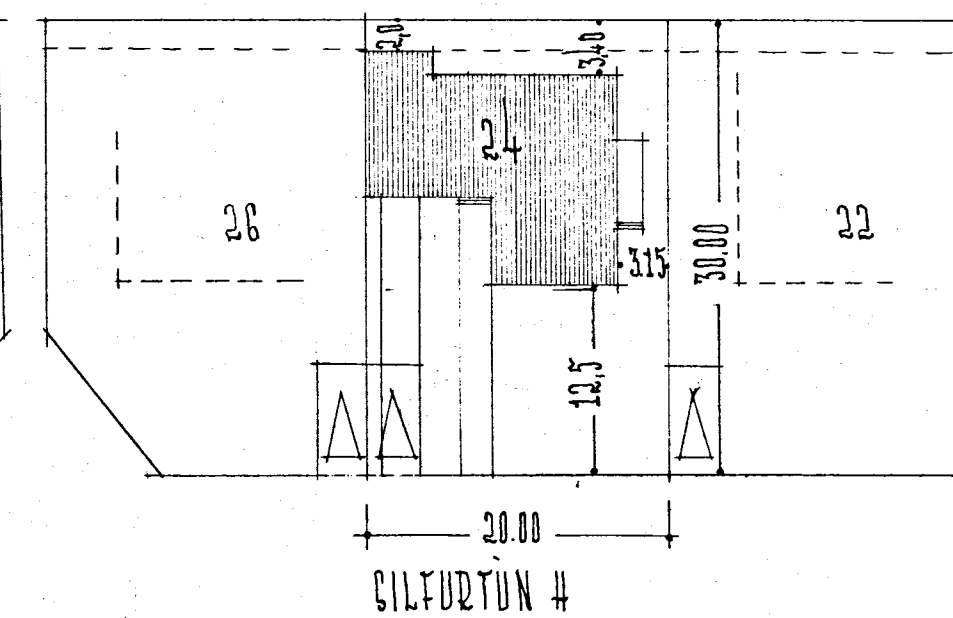

SILFURTUN 4

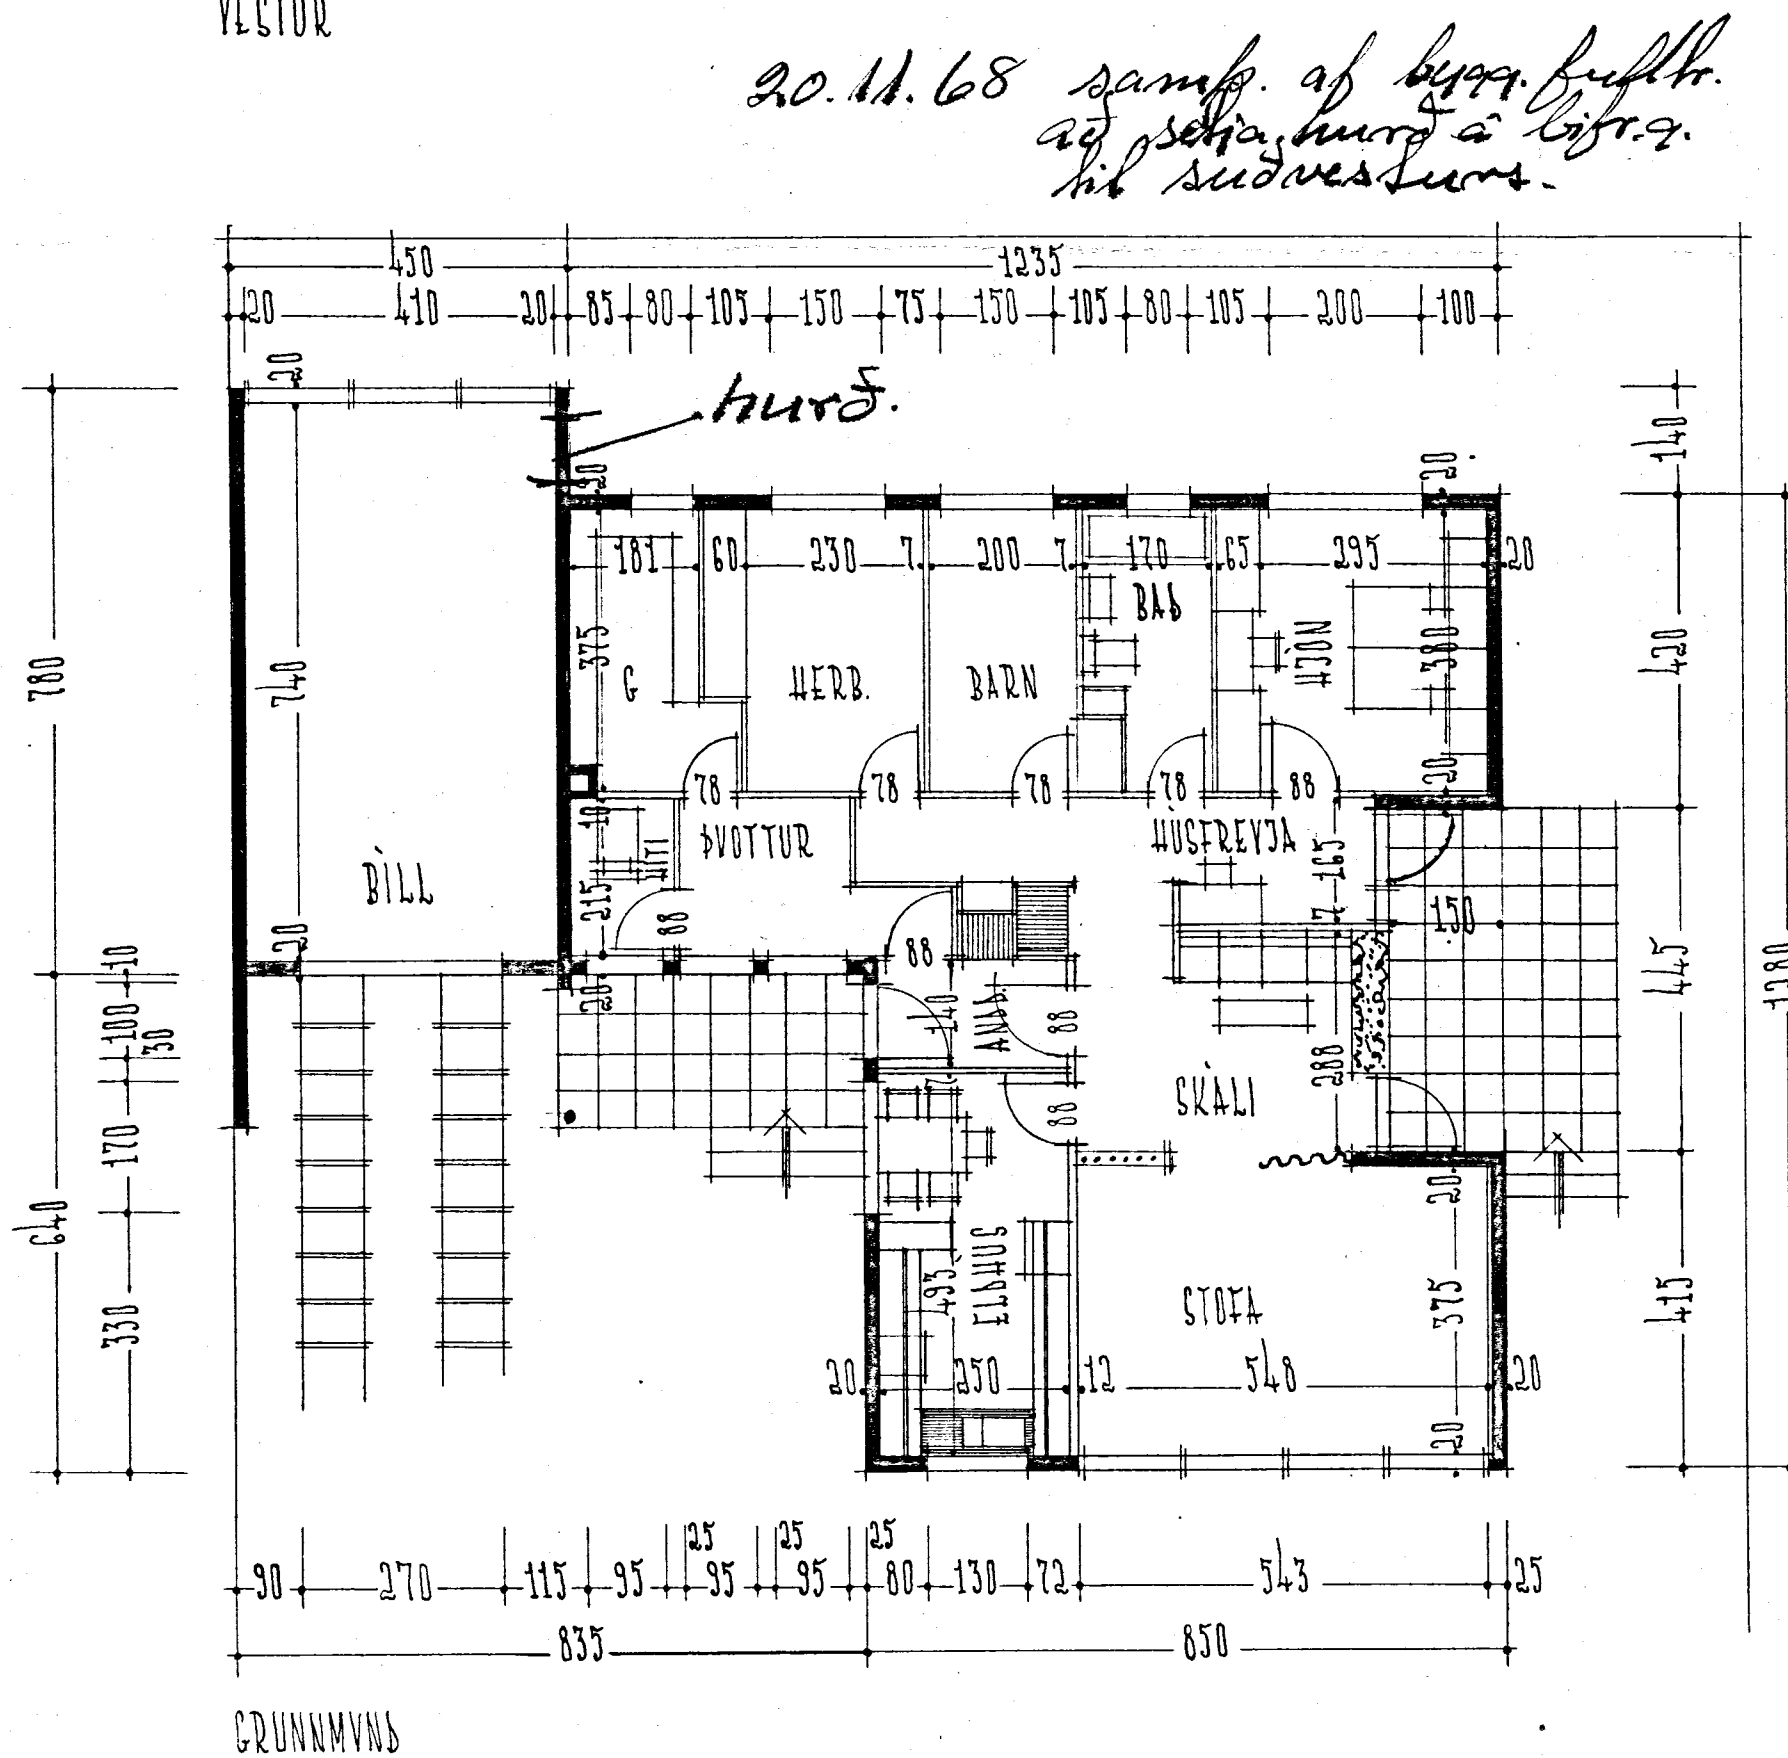

TEIKNIÞJÓNUSTAN LAUGAVEG 28 SÍMI 11739
 VERK NR. 4105
 DEKJAVÍK 1 JAN. 1960.
 Hjartan Sveinsson

100966