



1BÚÐARHÚS VÍÐ SILFURTÚN - H 23
GARÐAHRÉPRI

Rauð Olafsson
Straumur hölmur 1.
Garðahré. sími 50924.


Óskilgistingar mánas
Sígurlium Þinnar

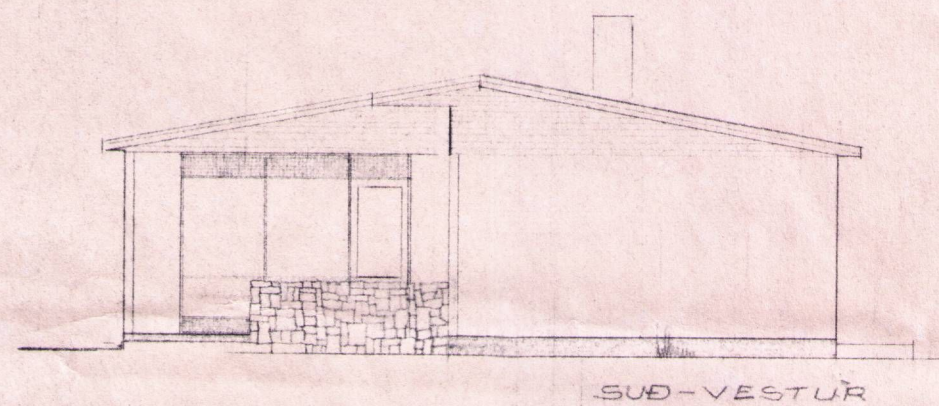


SUD-VESTUR

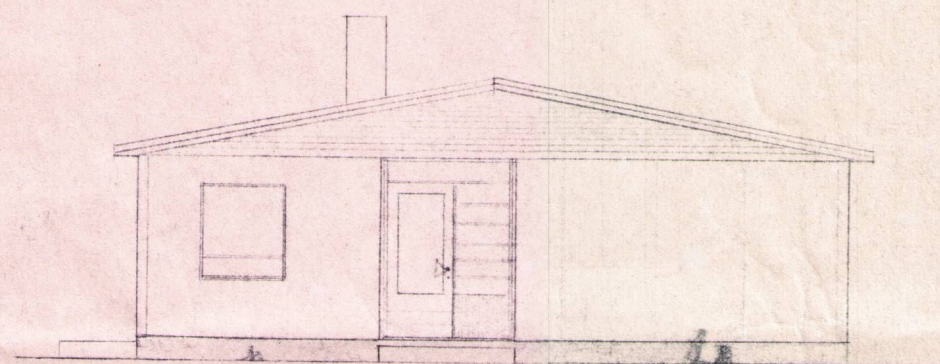

NORD-AUSTUR

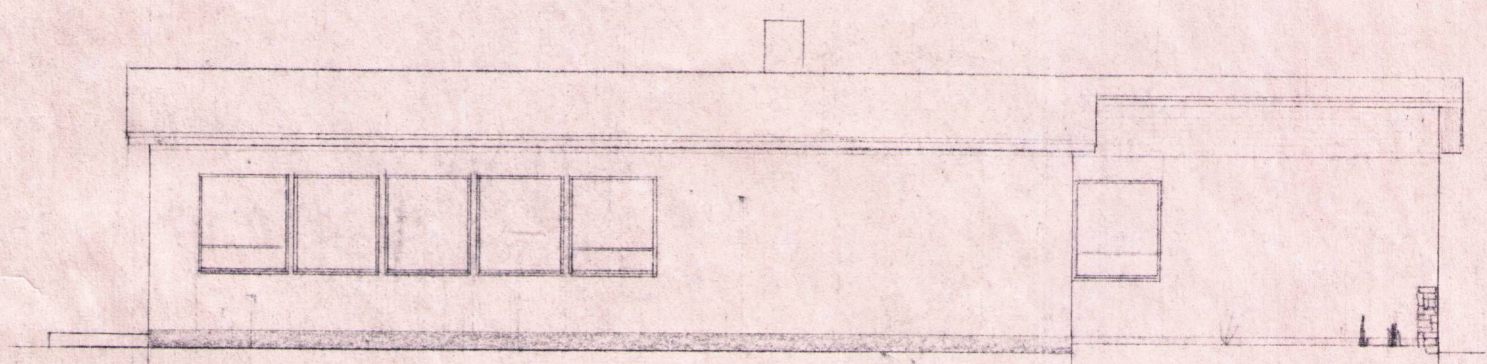


NORD-VESTUR.

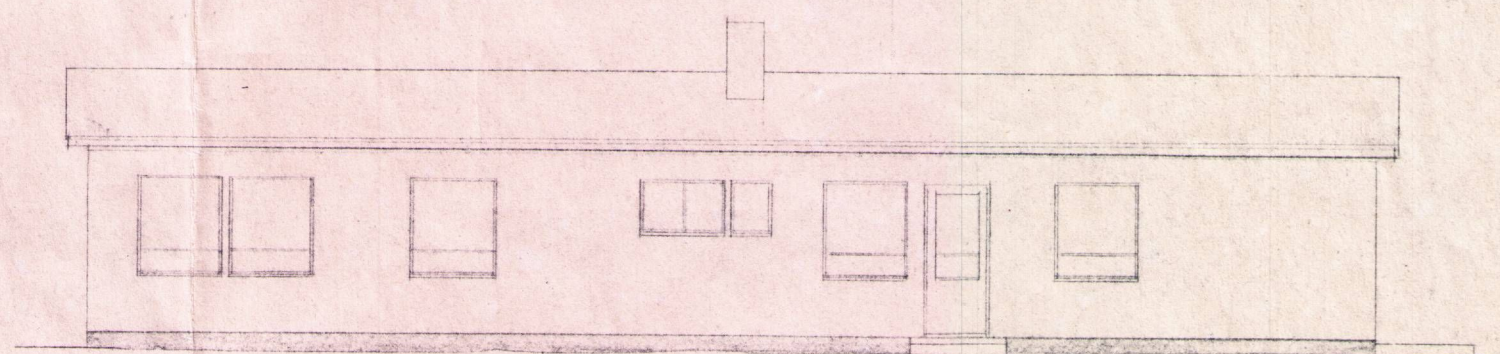


SUD-AUSTUR


SILFURTÚN - H

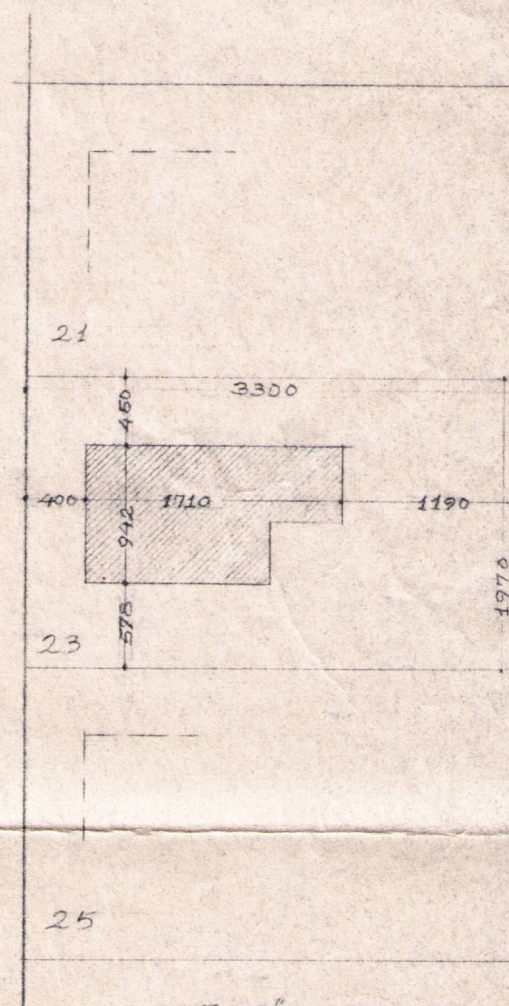

AFSTÖÐUMYND
M: 1:500

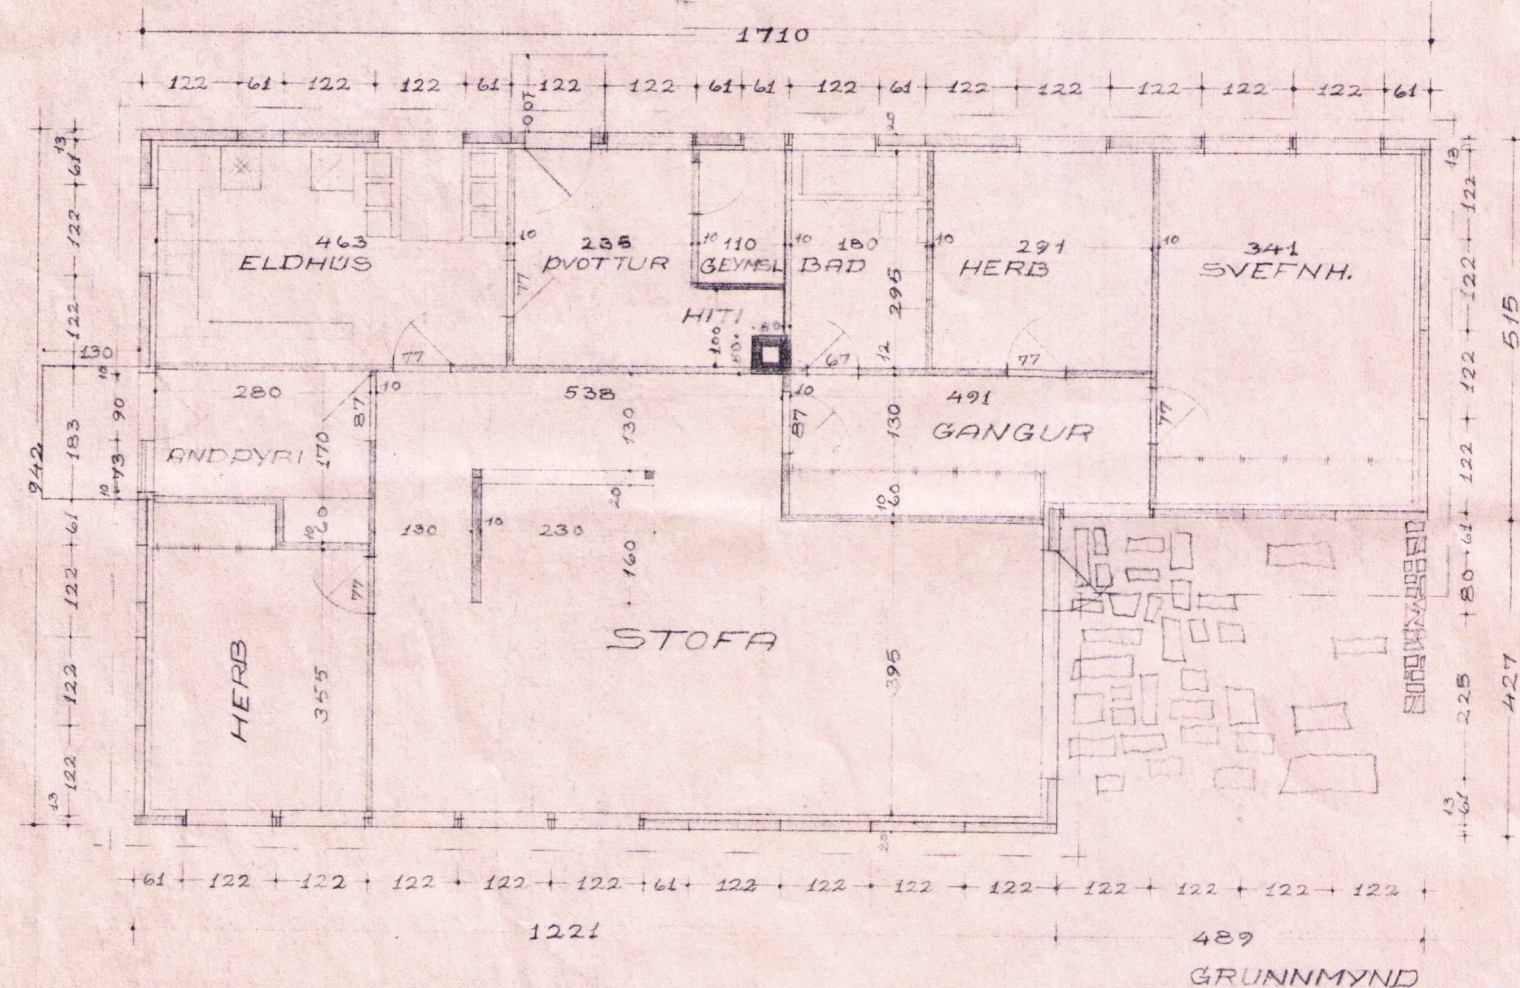

GRUNNMYND

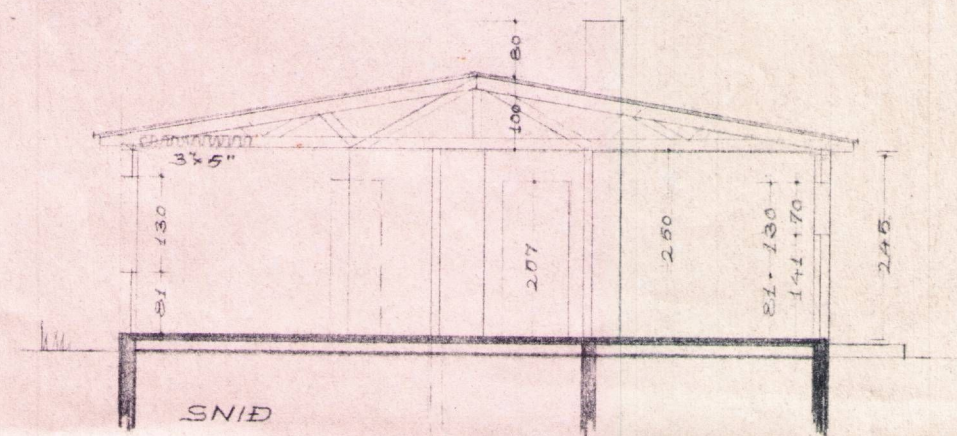

M = 1:100

0019073

REYKJAVÍK 23 JÚNÍ '59

TEIKN Sig. Þ. Jónsson
Erl. H. Haldarsson

15
25
40