




HVS GUDMUNDAR H. GARDARSSONAR
VÍÐ GILFURTÚN H. 16
MÁL 1:100

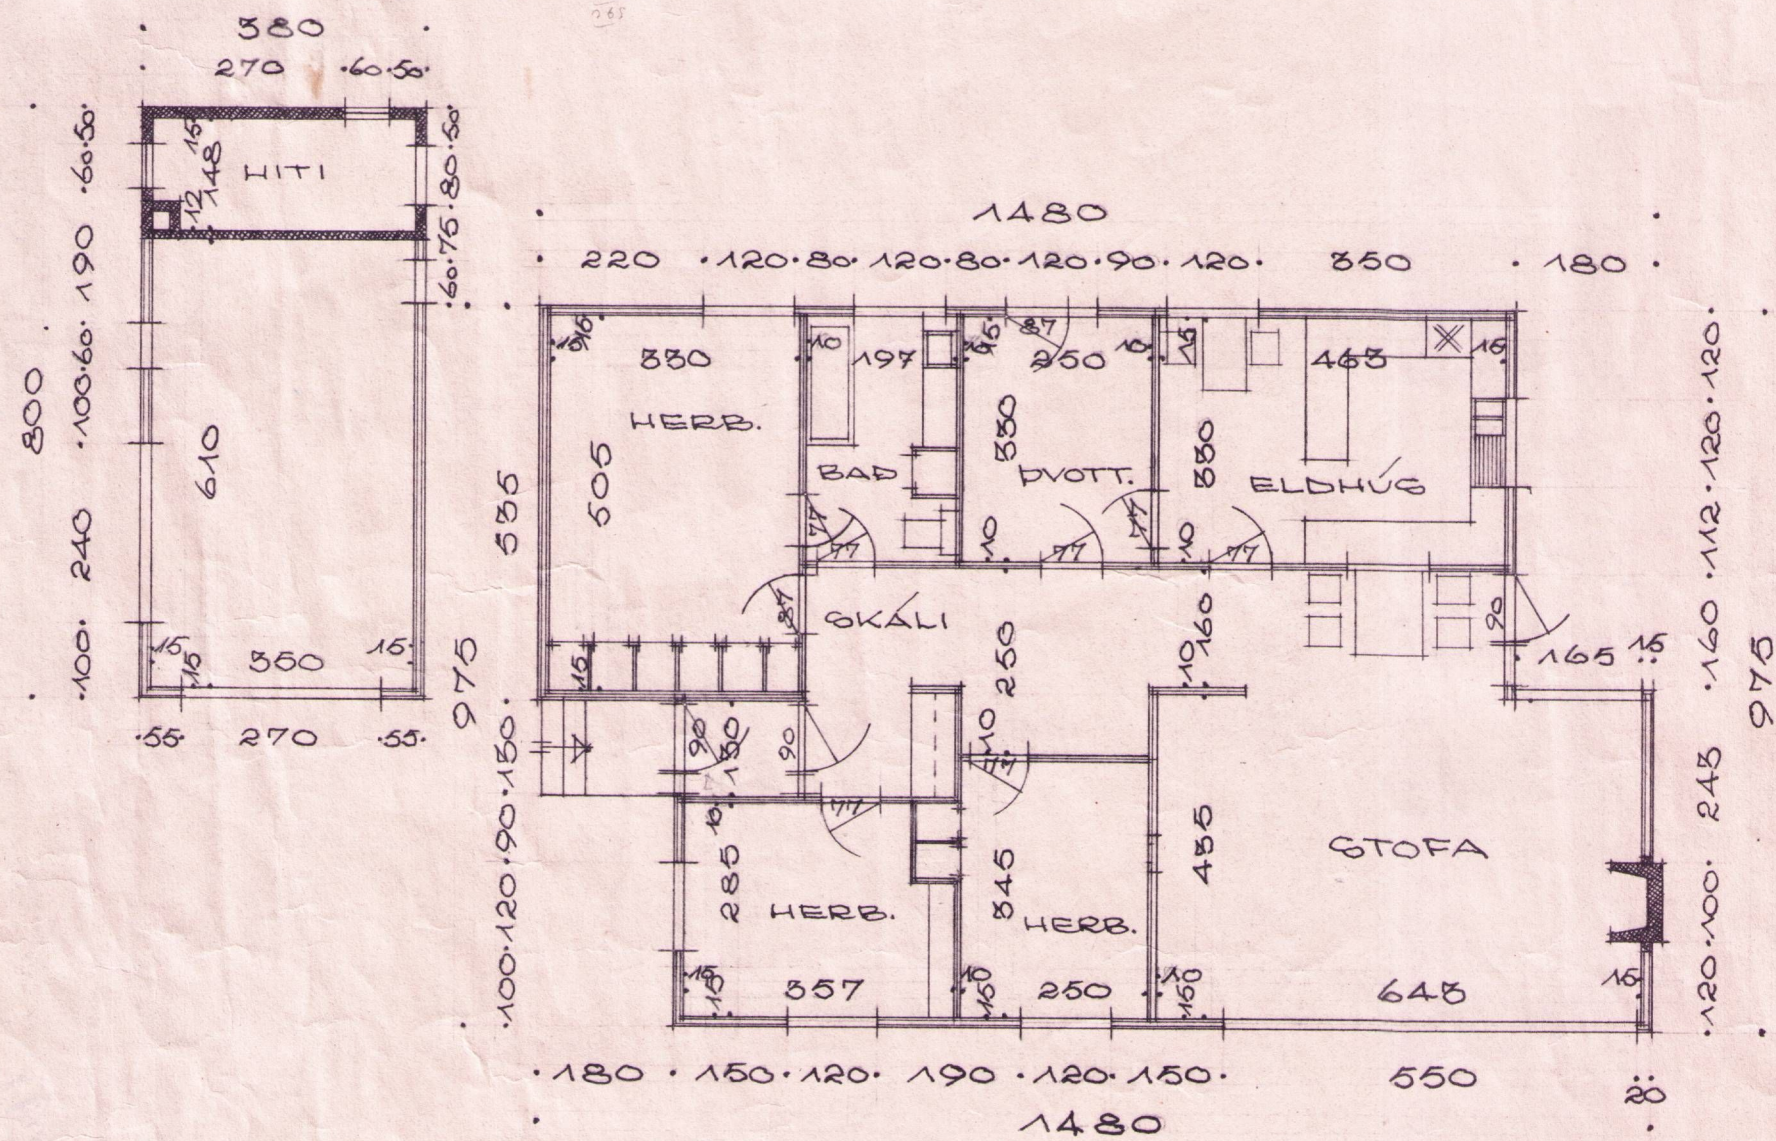


GRUNNMYND ÍBÚÐARHÆÐ

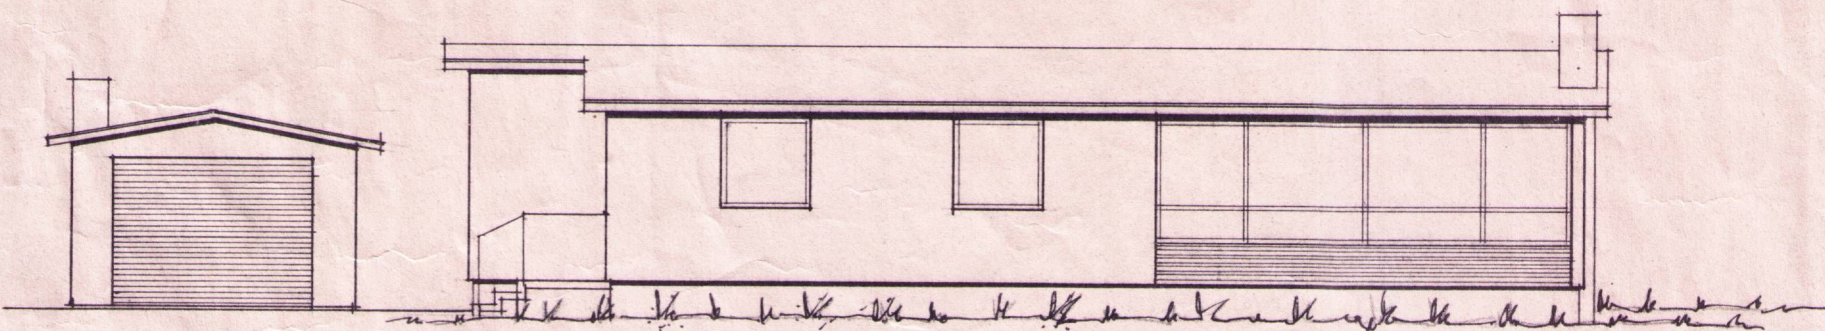


VEGTUR

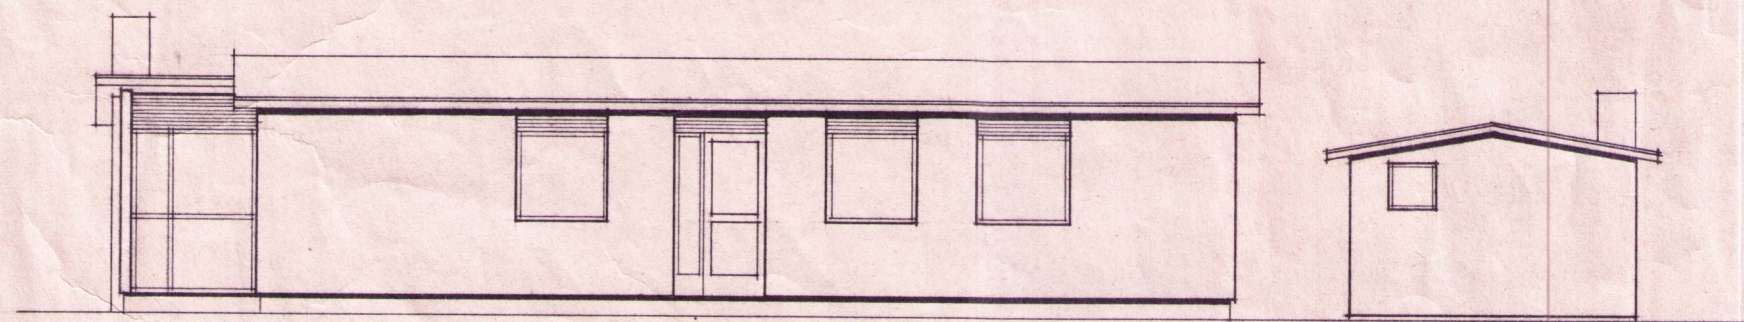


AUGUST

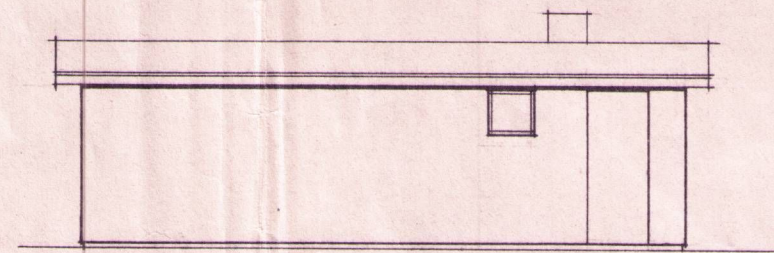


SUBVULSIE

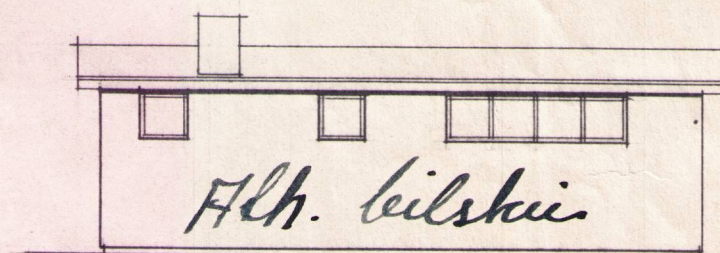


NORDBURHLID

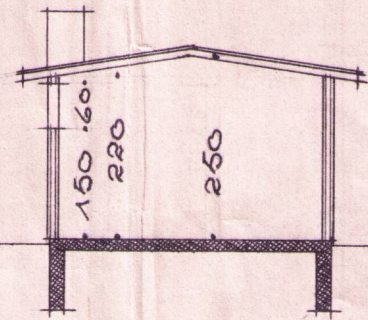


SNEIDING
/ BILSKUR

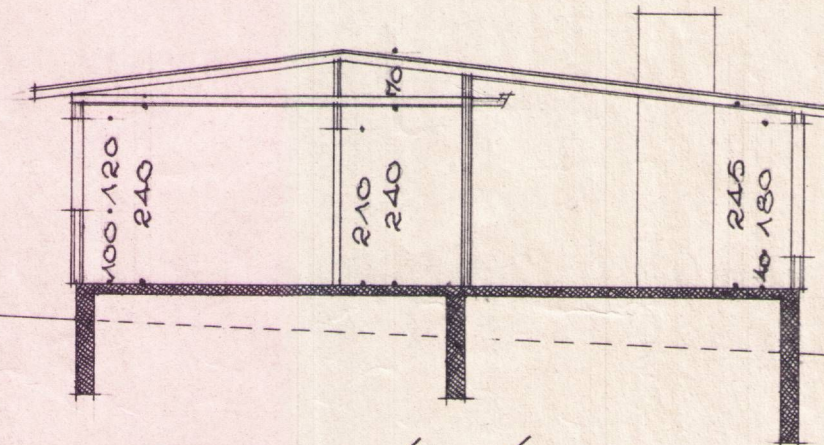


SNEIDING Í HÚS

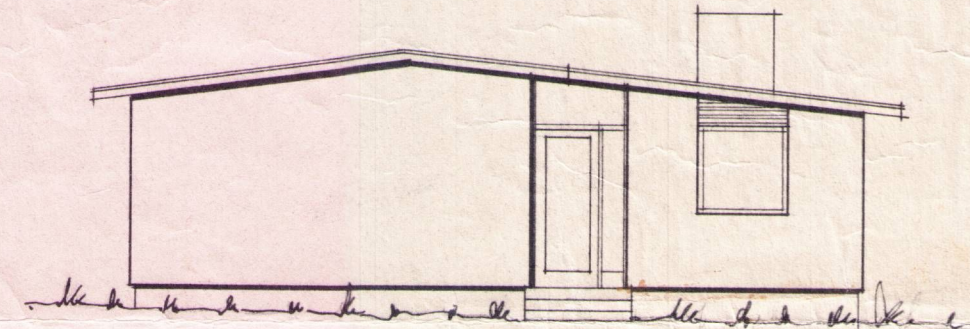

NORÉUR

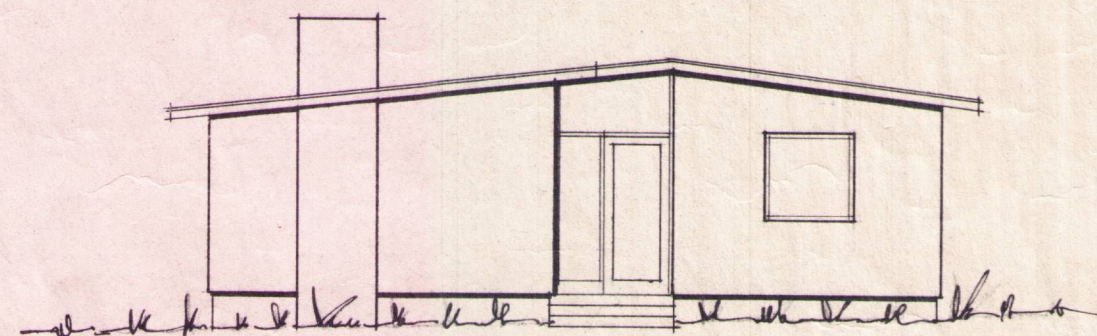

SUBUR

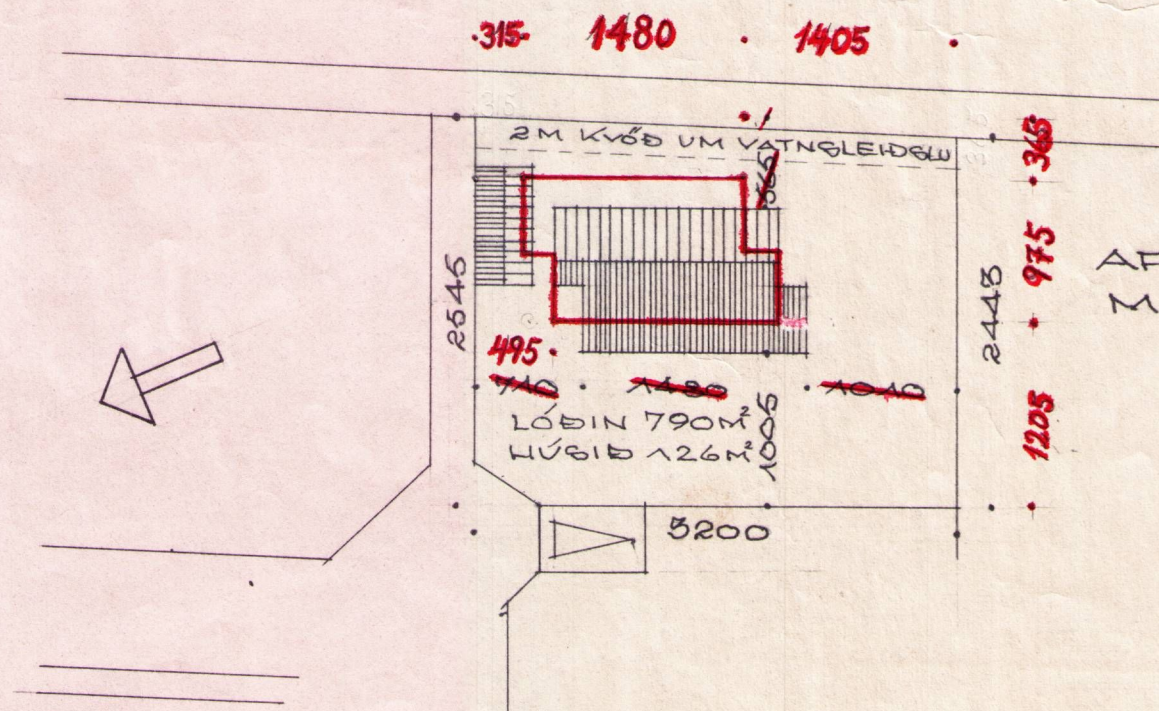

AFSTØBMYND
MAL 1:500

0019143

REYKJAVÍK 26.10.1957
H.V. HARALDSSON
CAND. ARCH.

7/11 57

sample.
17/4 '58

Alh. teilschui

William Per Jones