



Húsið Silfurtún H. 13.



Mál 1:50

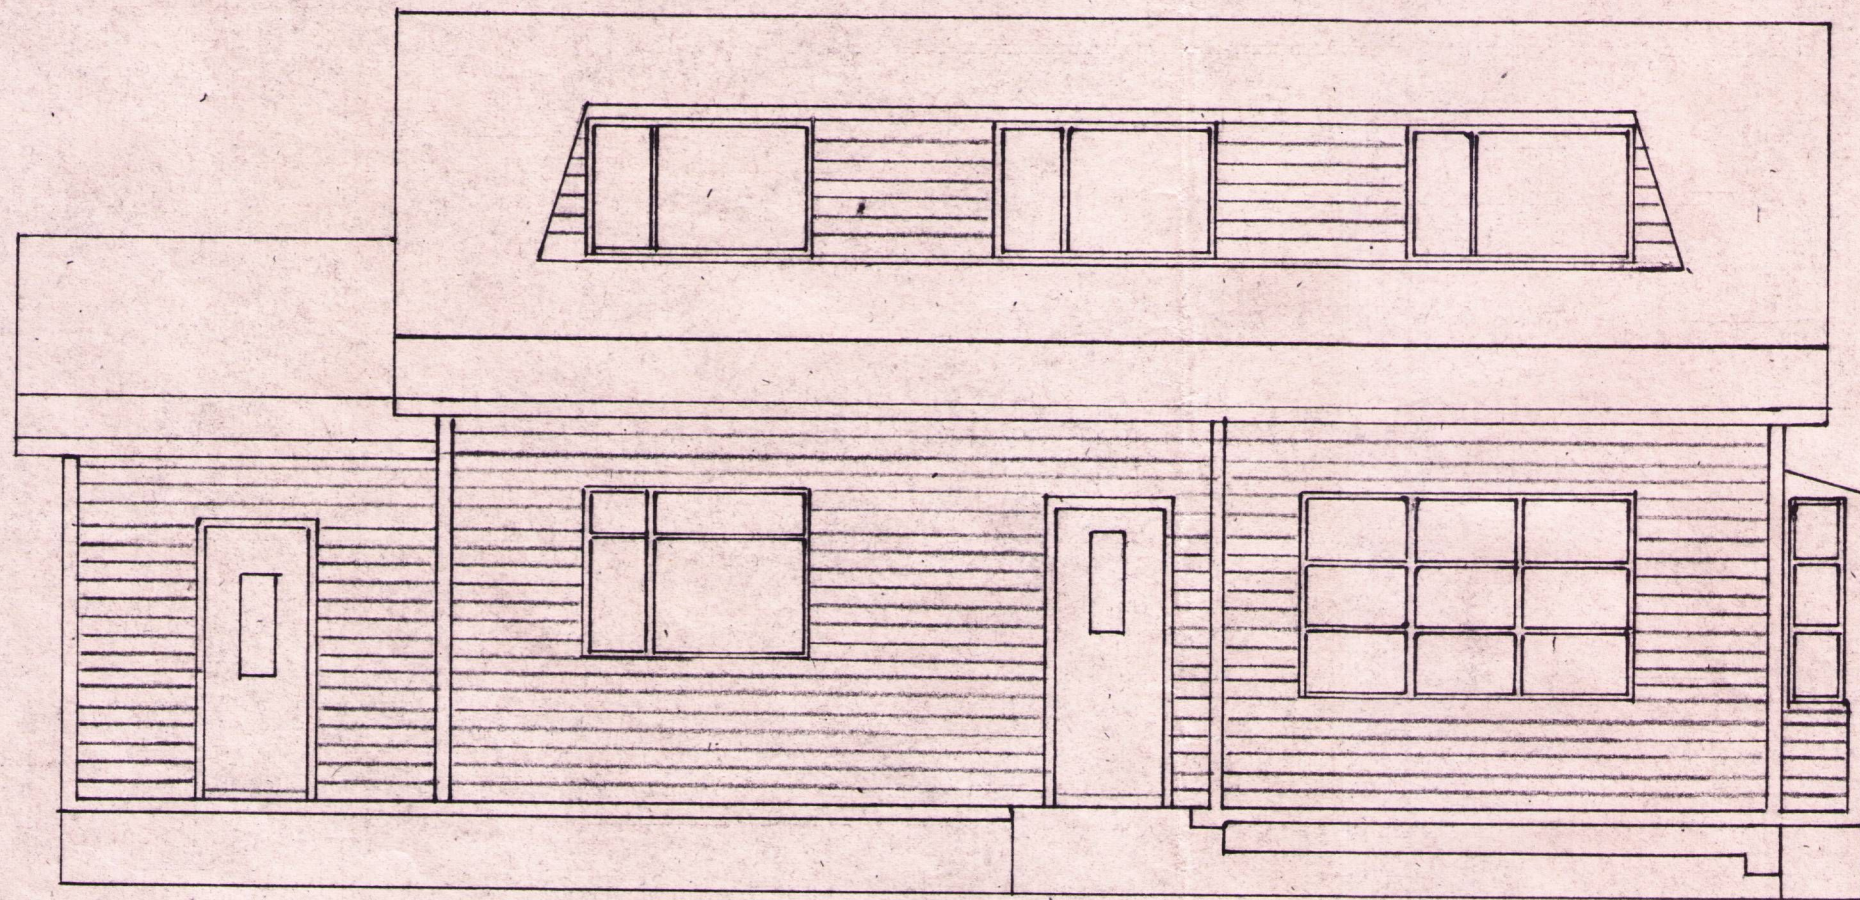

Vestur

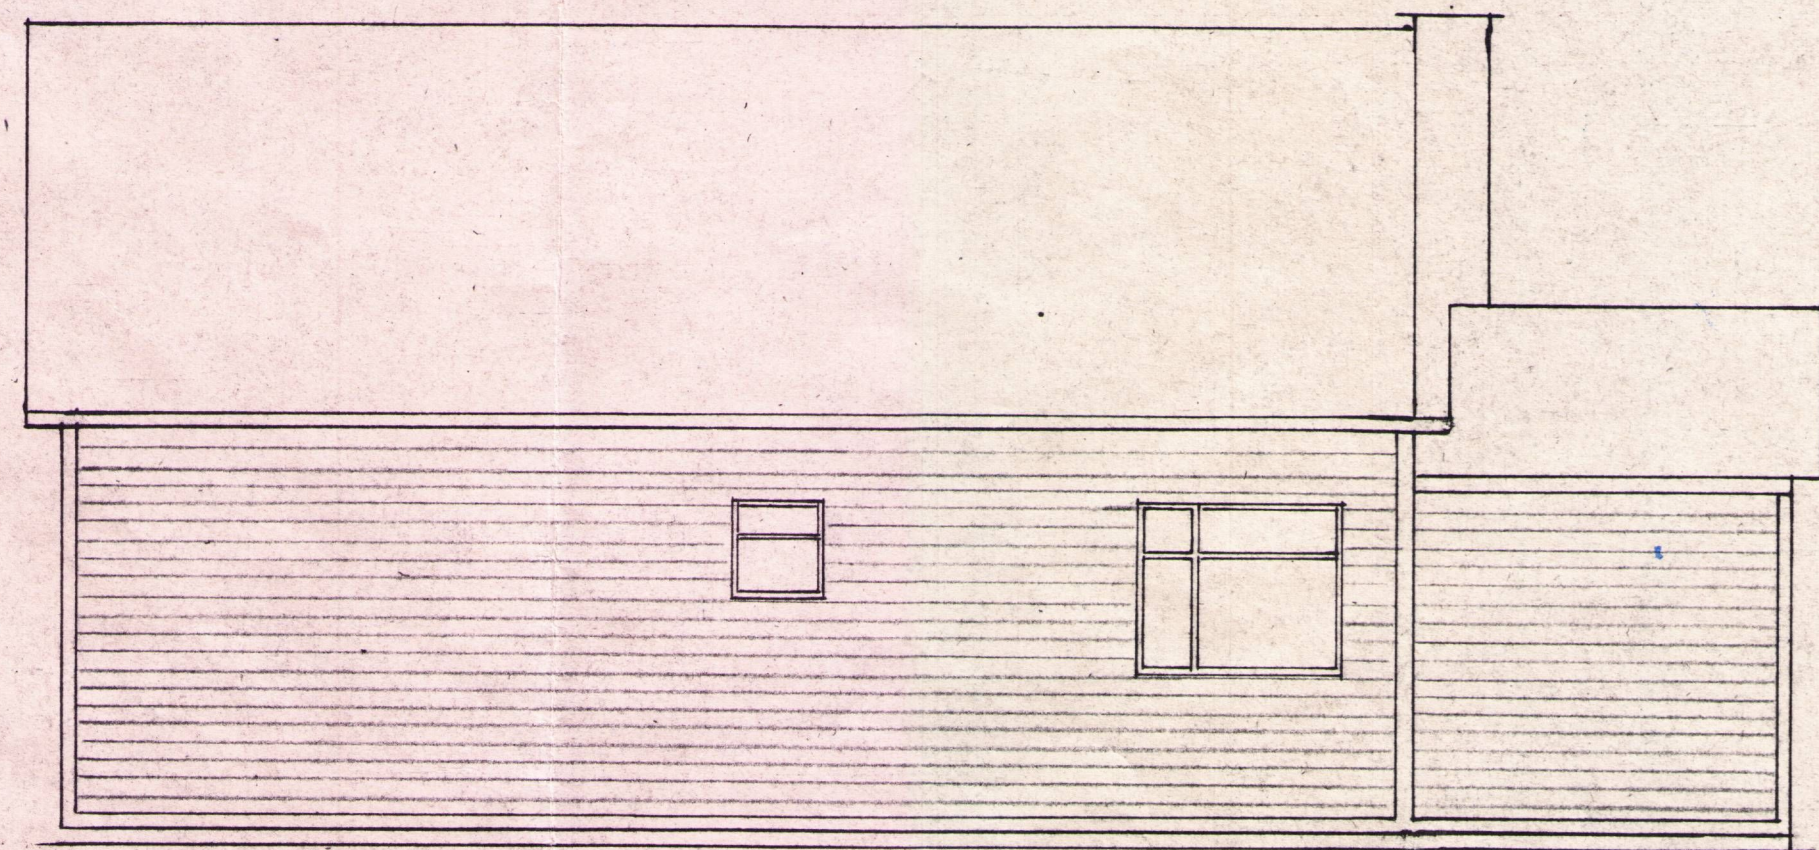

Austur

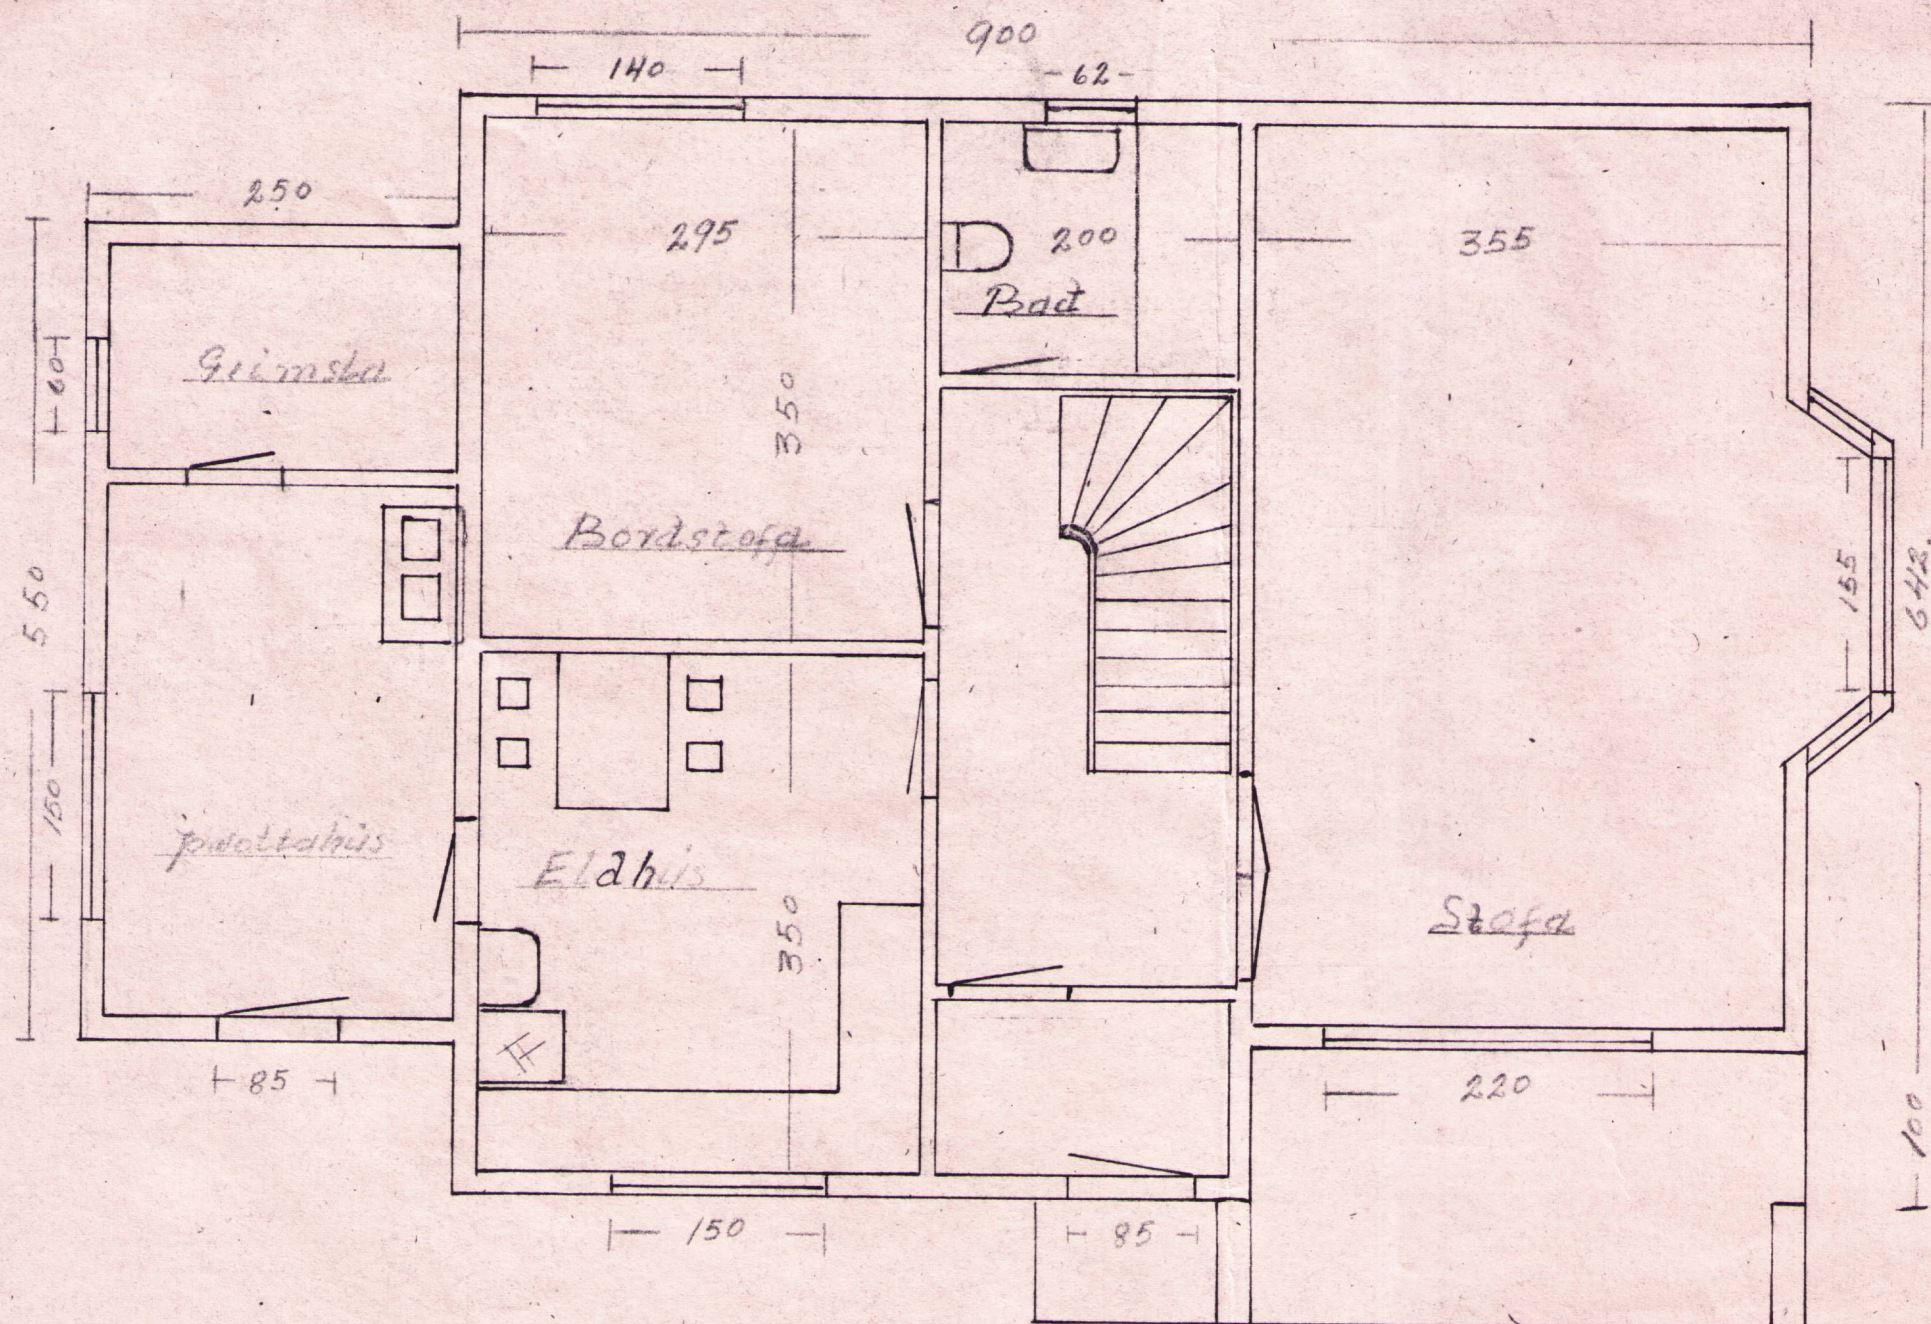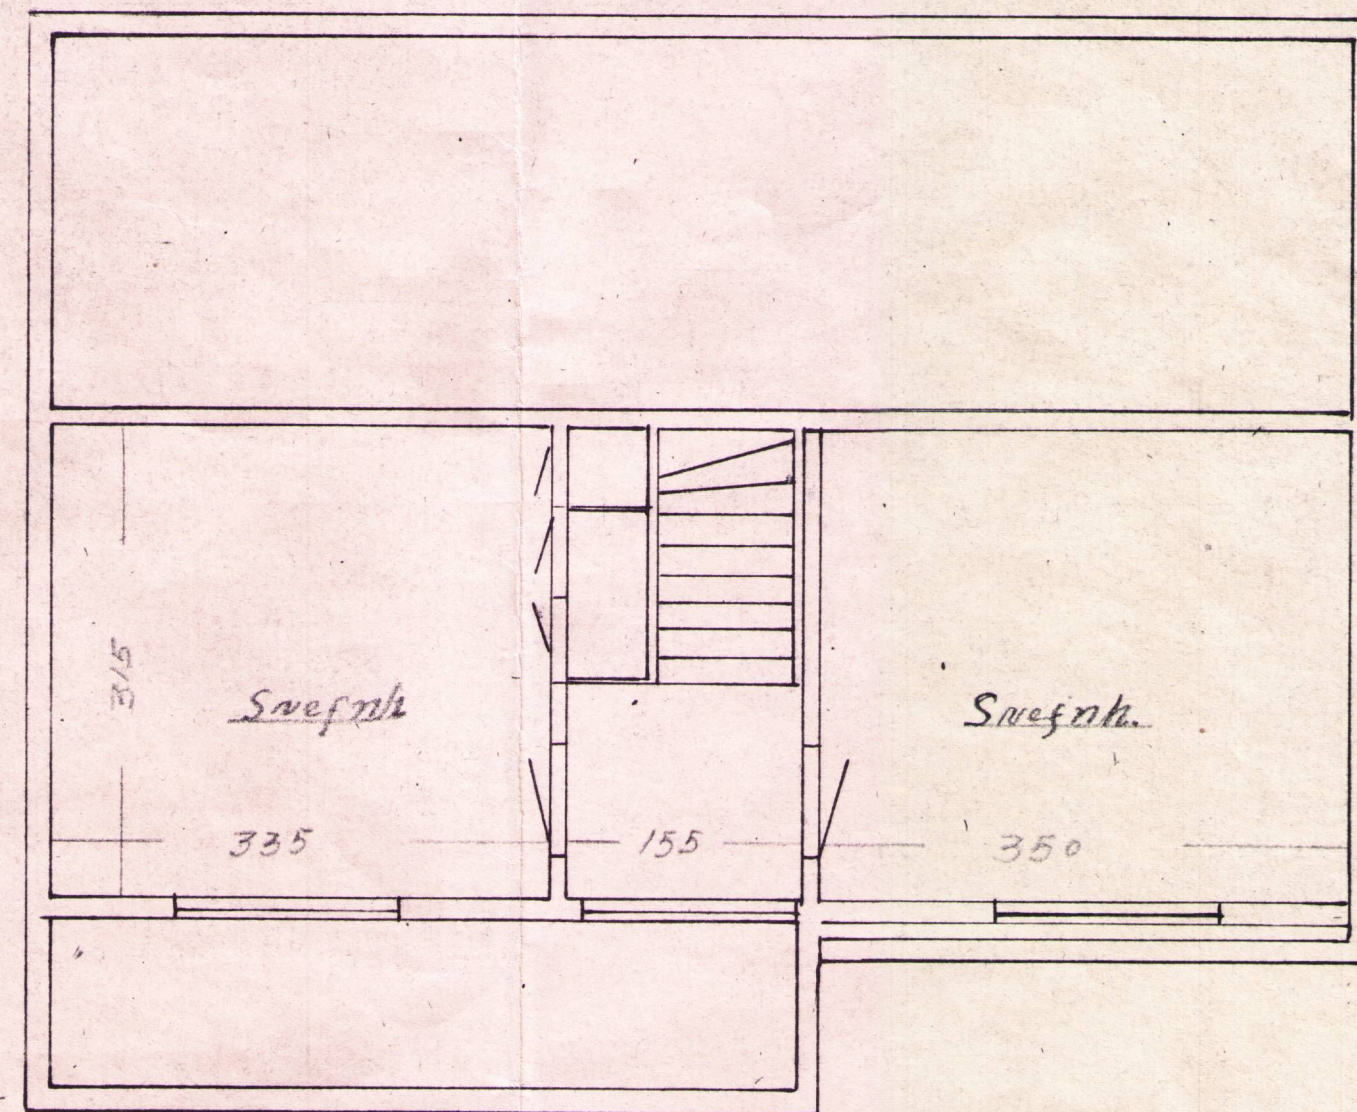

Samþ. 5 punkti byggisgerðar
Móðulbyggn 7-6-1948
Kjartan

0019217