
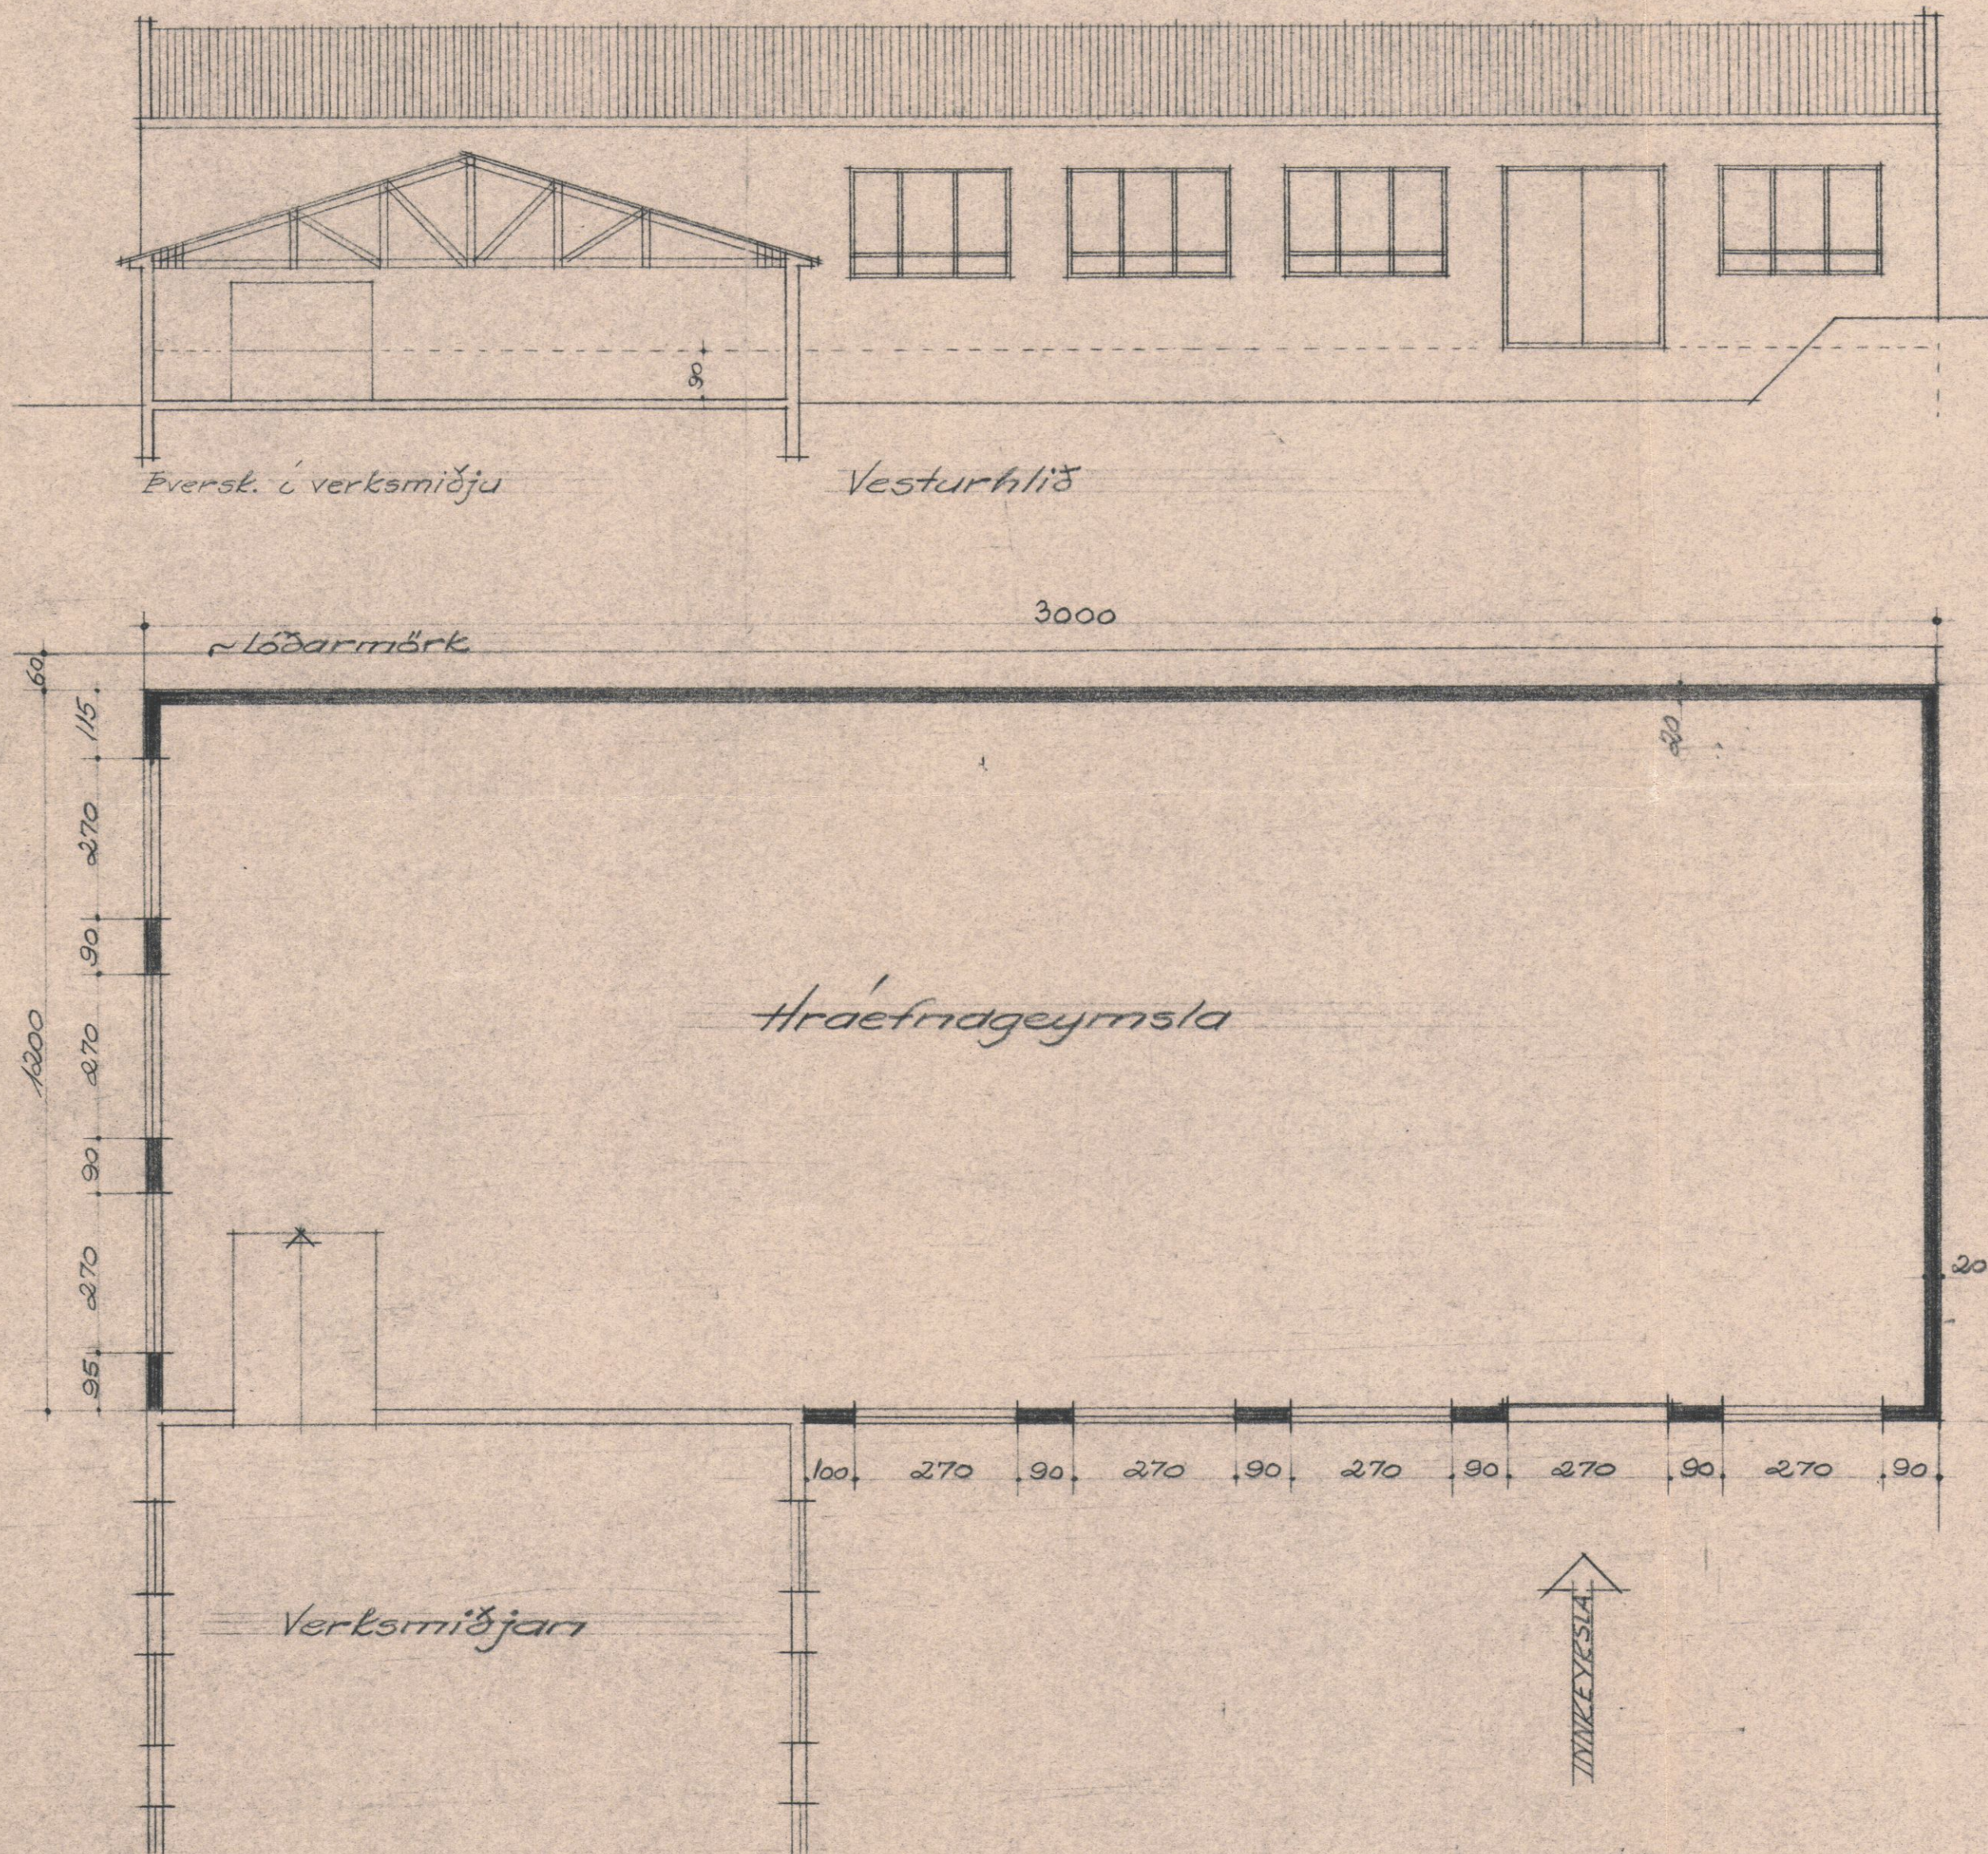
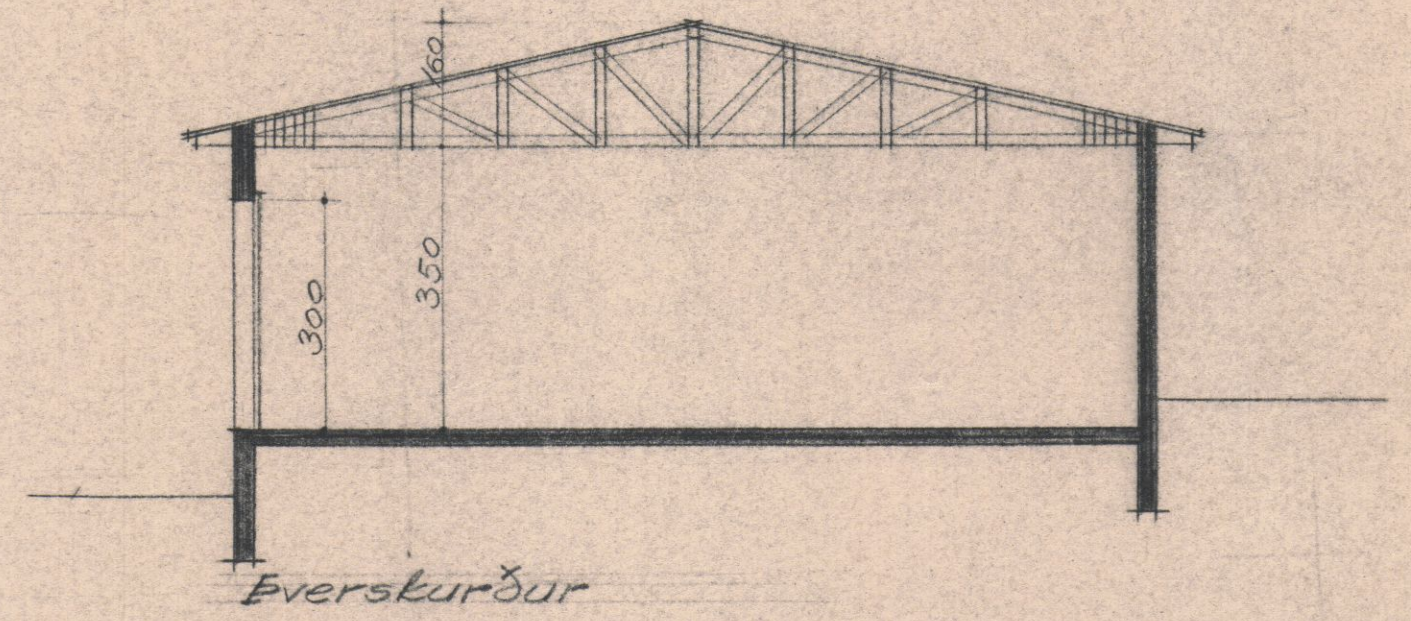
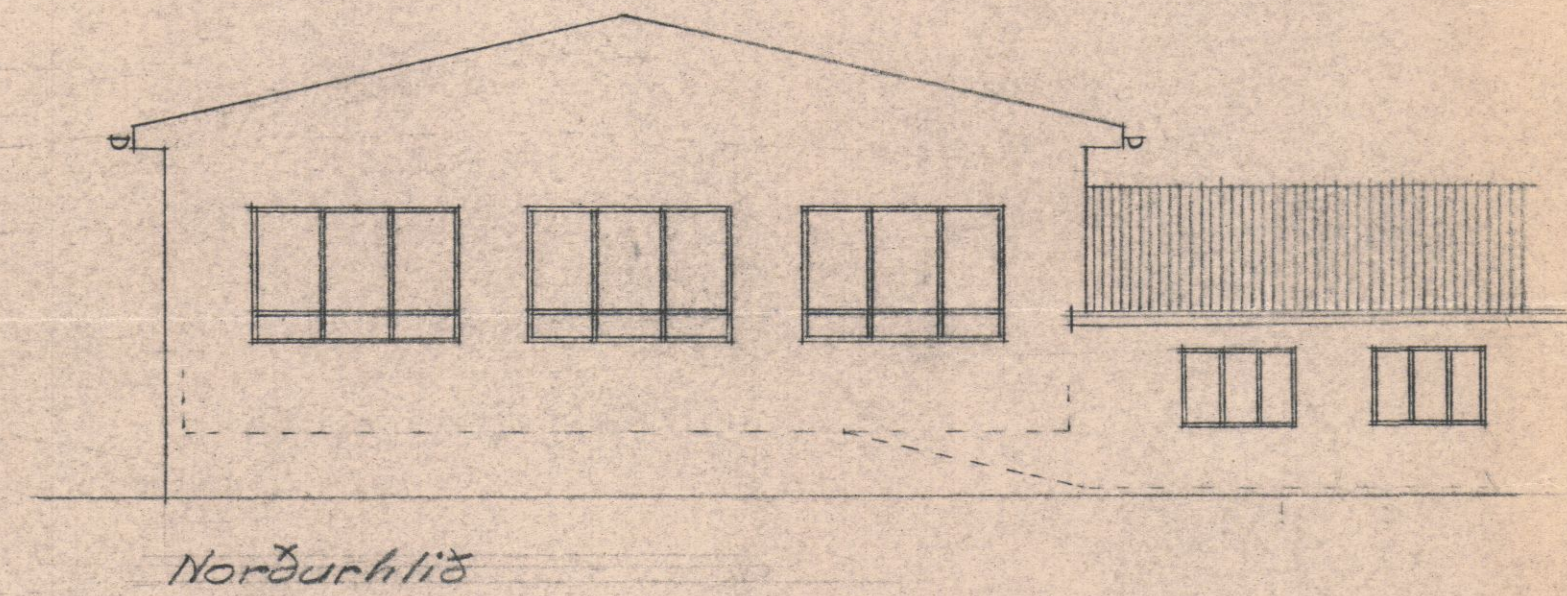


ÞAKFAPPAVERKSMÍÐJAN, SILFURTÚNI Hraefnageymsla M=1:100

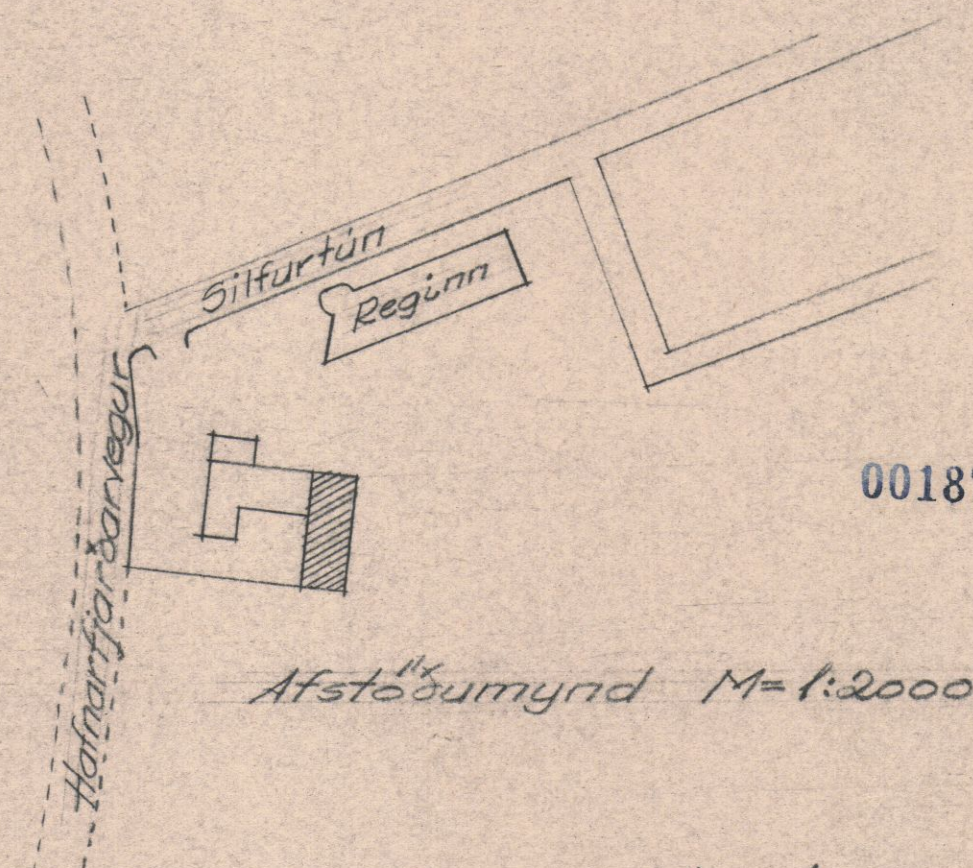

0018735

Afstöðumynd M=1:2000

Reykjavík í okt. '58
Lunnaugur Pálsson
Arkitekt