


Nr. 16. Laft frá 2 björkingi  
slafurhúsi 8/1 1962.


Laukinn

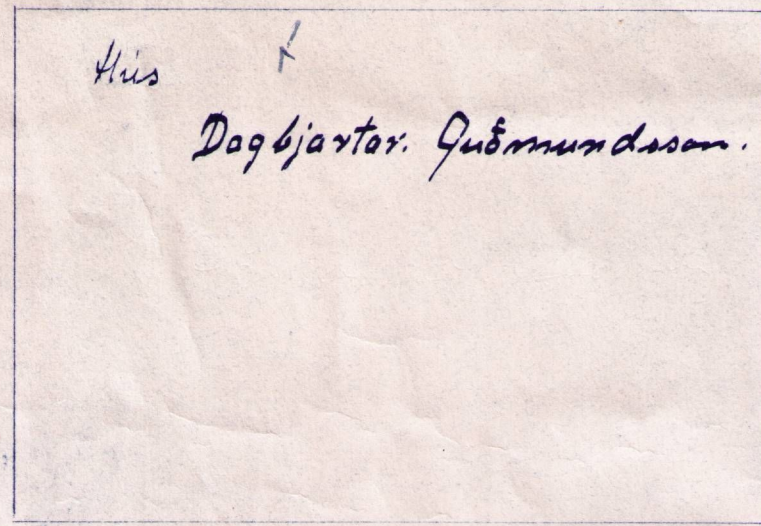

Afstöðumynd 1:500





Silfurlin H

Silfurlin H


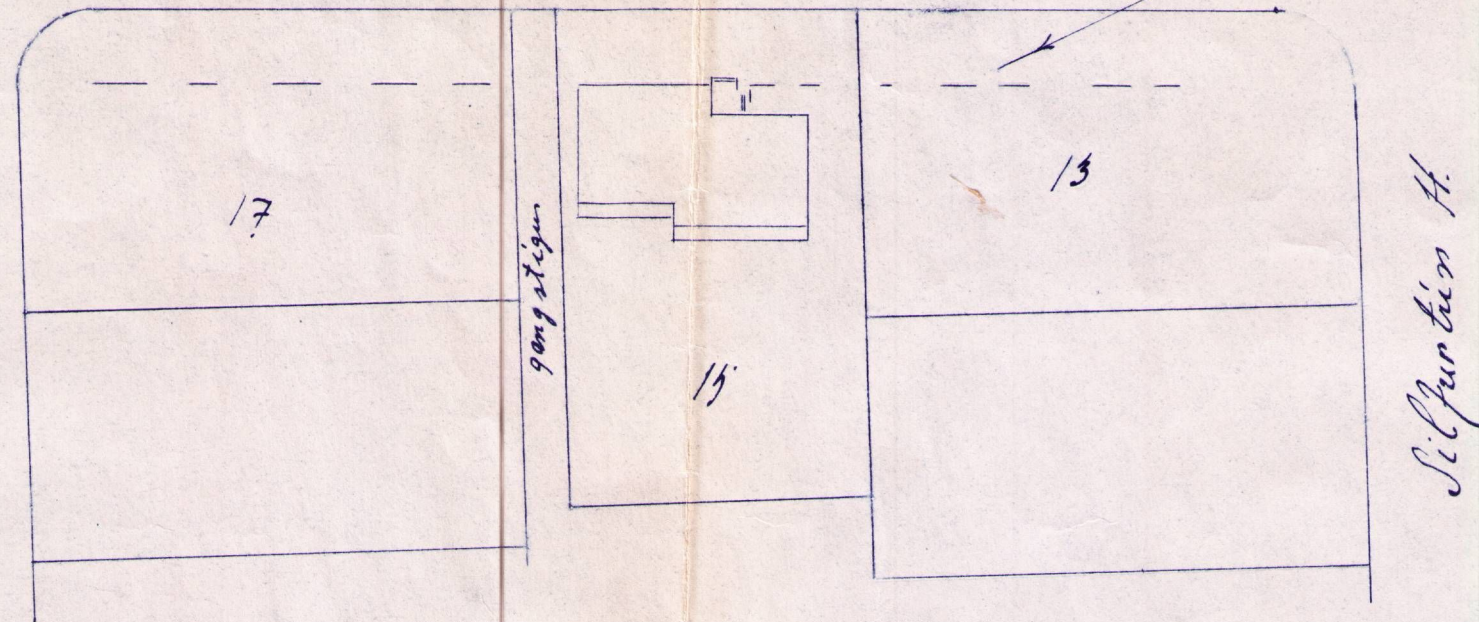


Samþ. af  
byggisgæmefni  
Laukinn  
Hús Guðmundsson

Húsam. for Fr. Linnar  
Múrarm.

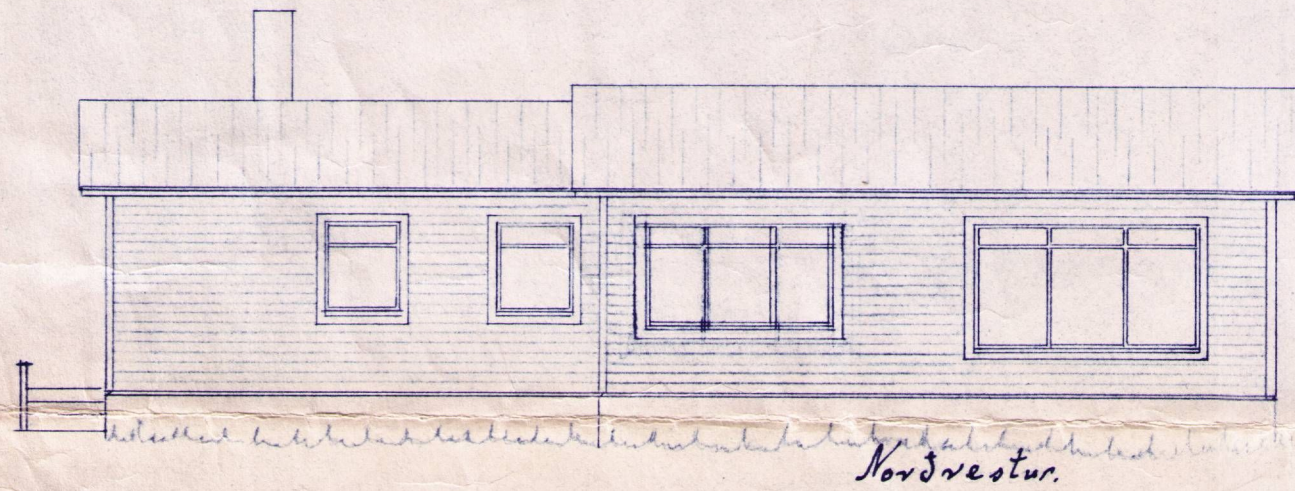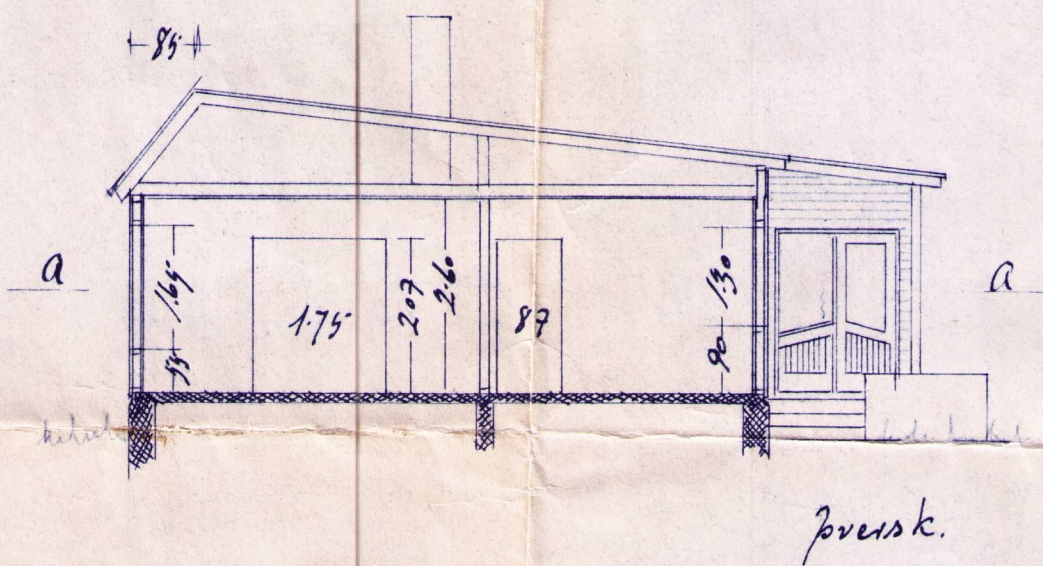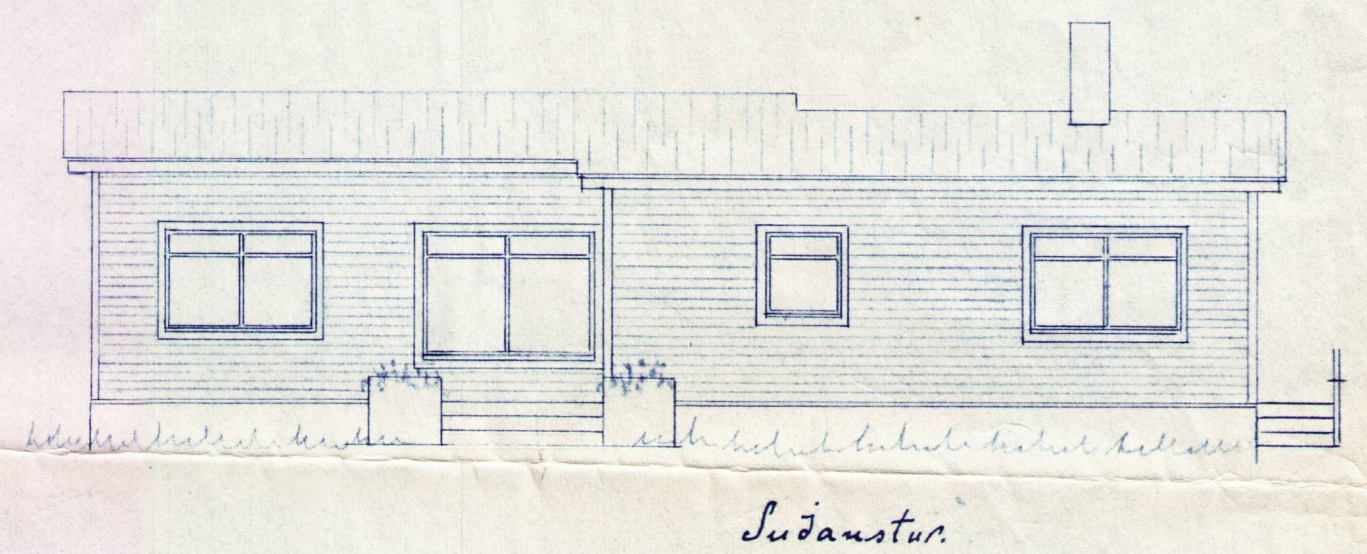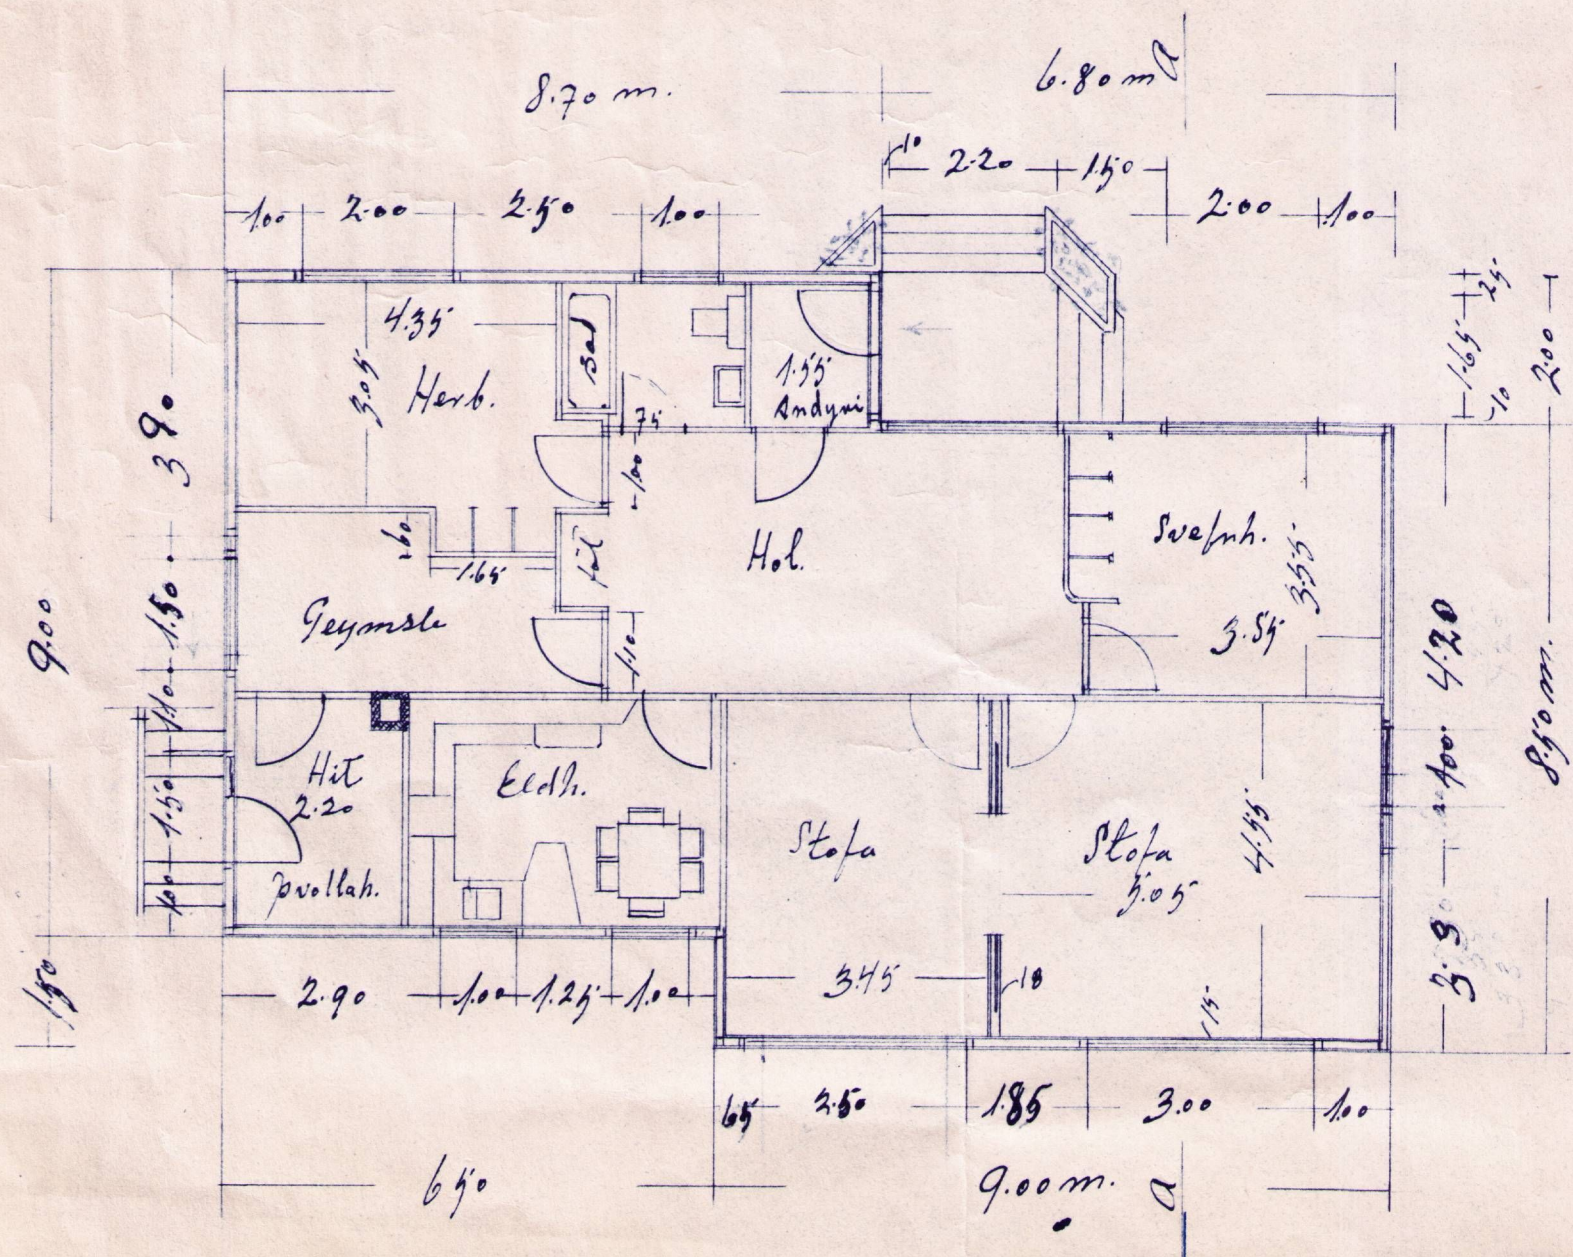

Málkv. 1:100

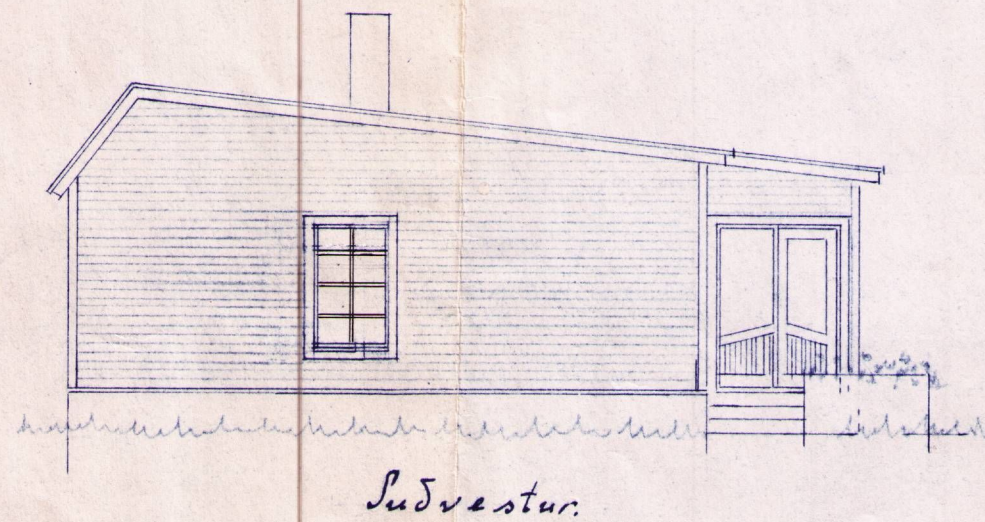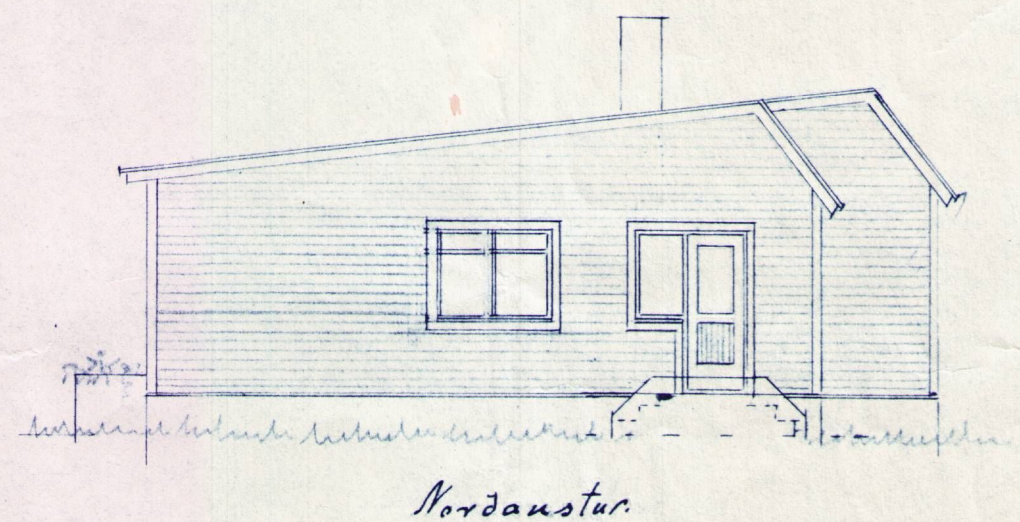

0018770

Reykjavík 29 júní 1962  
Ragnar Guðmundsson