


GOÐATÚN NR. 18 M 1:100


ATSTÖÐUMYNI M 1:500
 FLATARMÁL HÚSS 129,75 M²
 ~"~ BÍLG. 29,41 M²

Sembykkt, á fundi byggingarnefndar
 Gæðahépps, 21. 12. 1963


O. Þorvaldsson
 byggingarfulltrúi

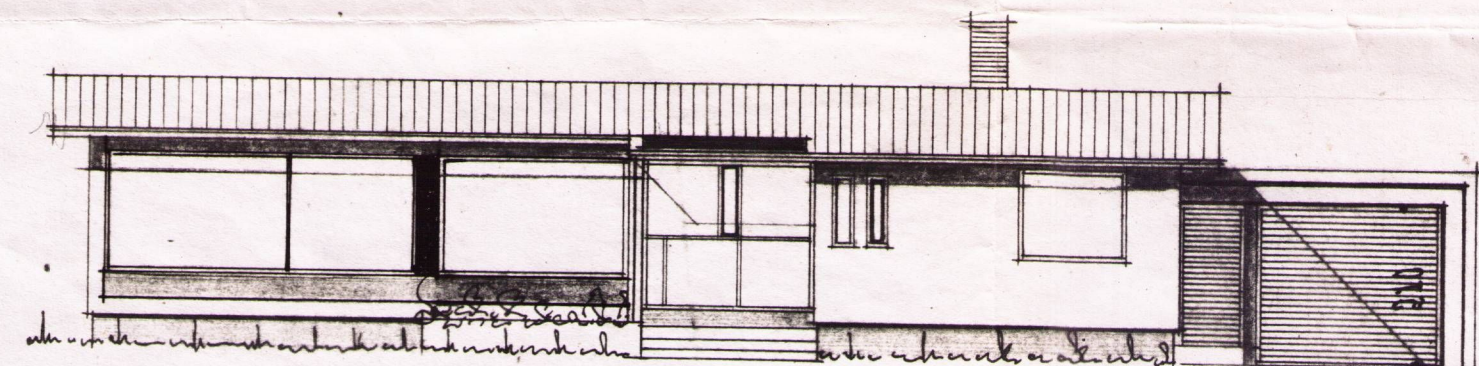


VESTUR

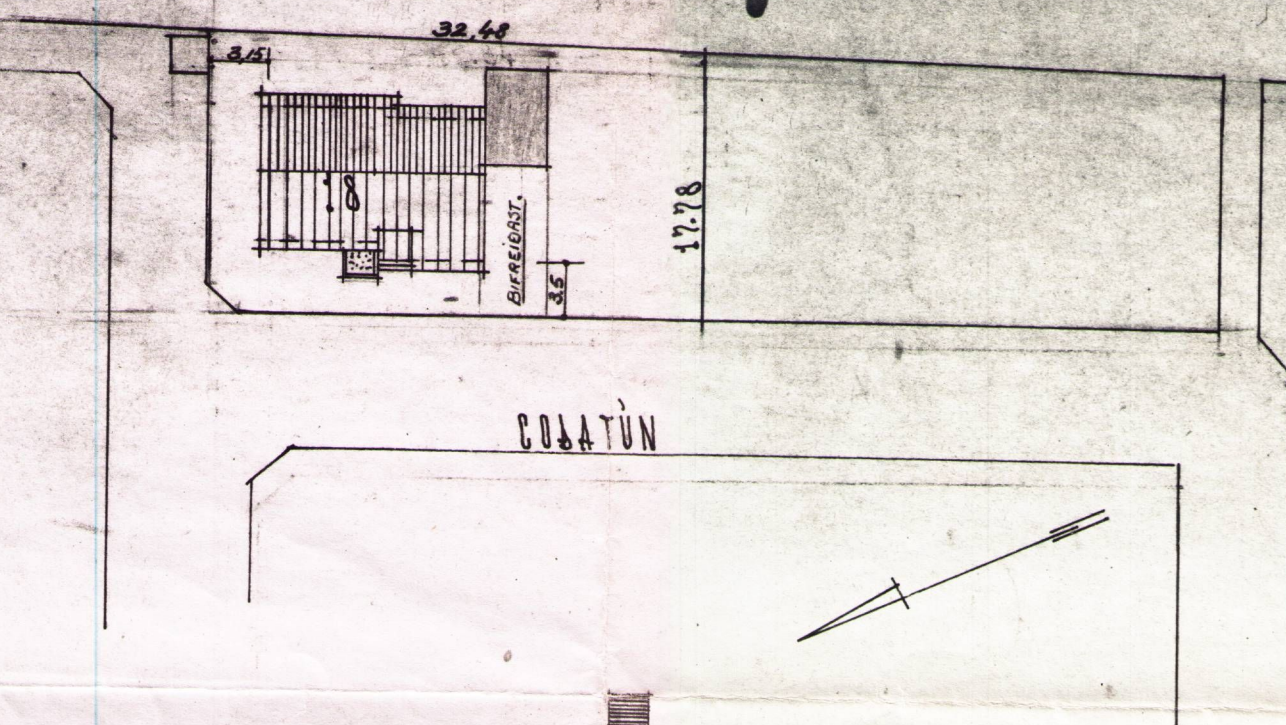


AUSTUR

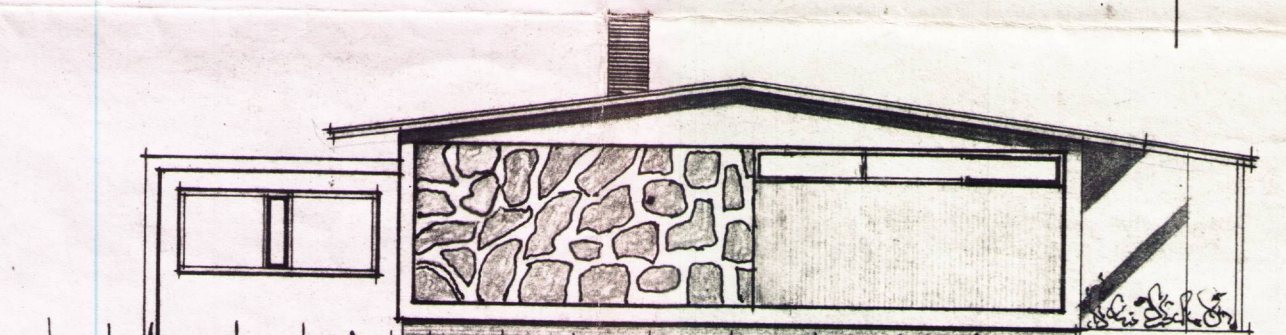


NORÐUR

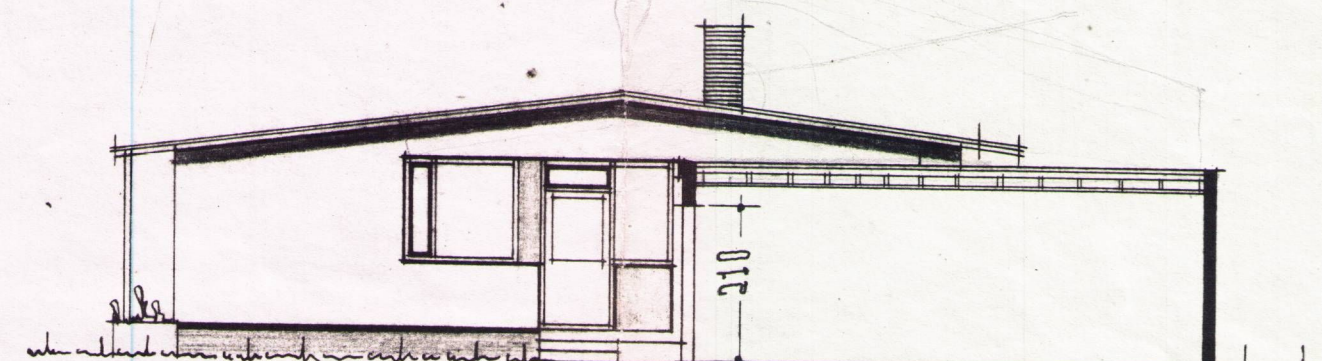


SÚÐUR

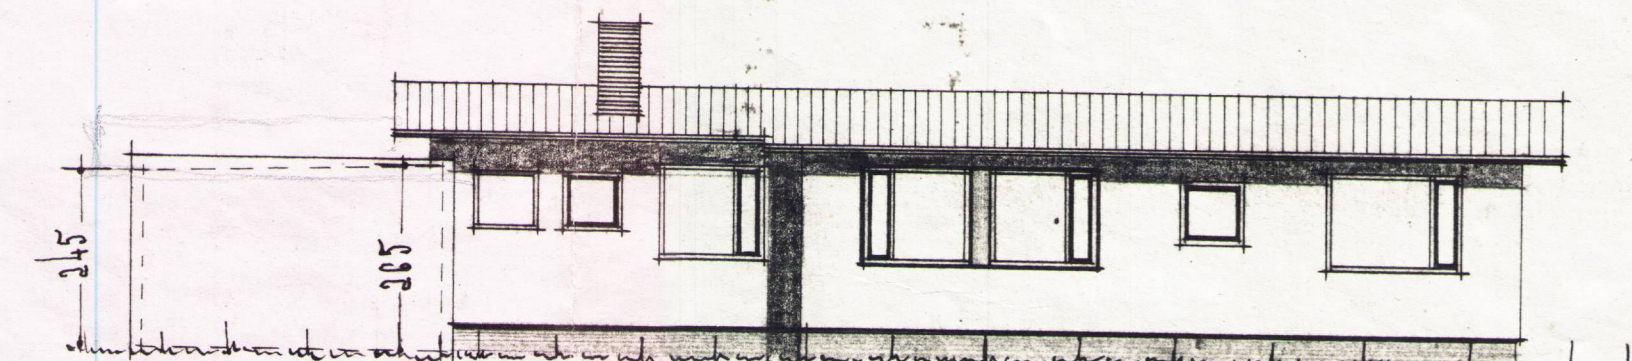

SÚÐUR

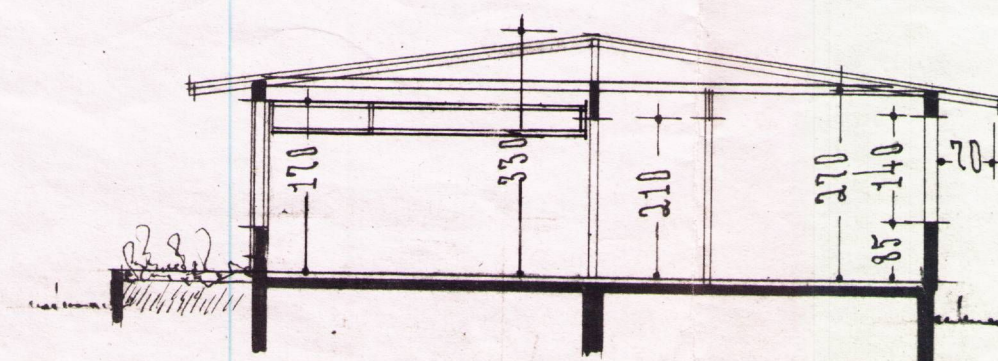

SÚÐUR

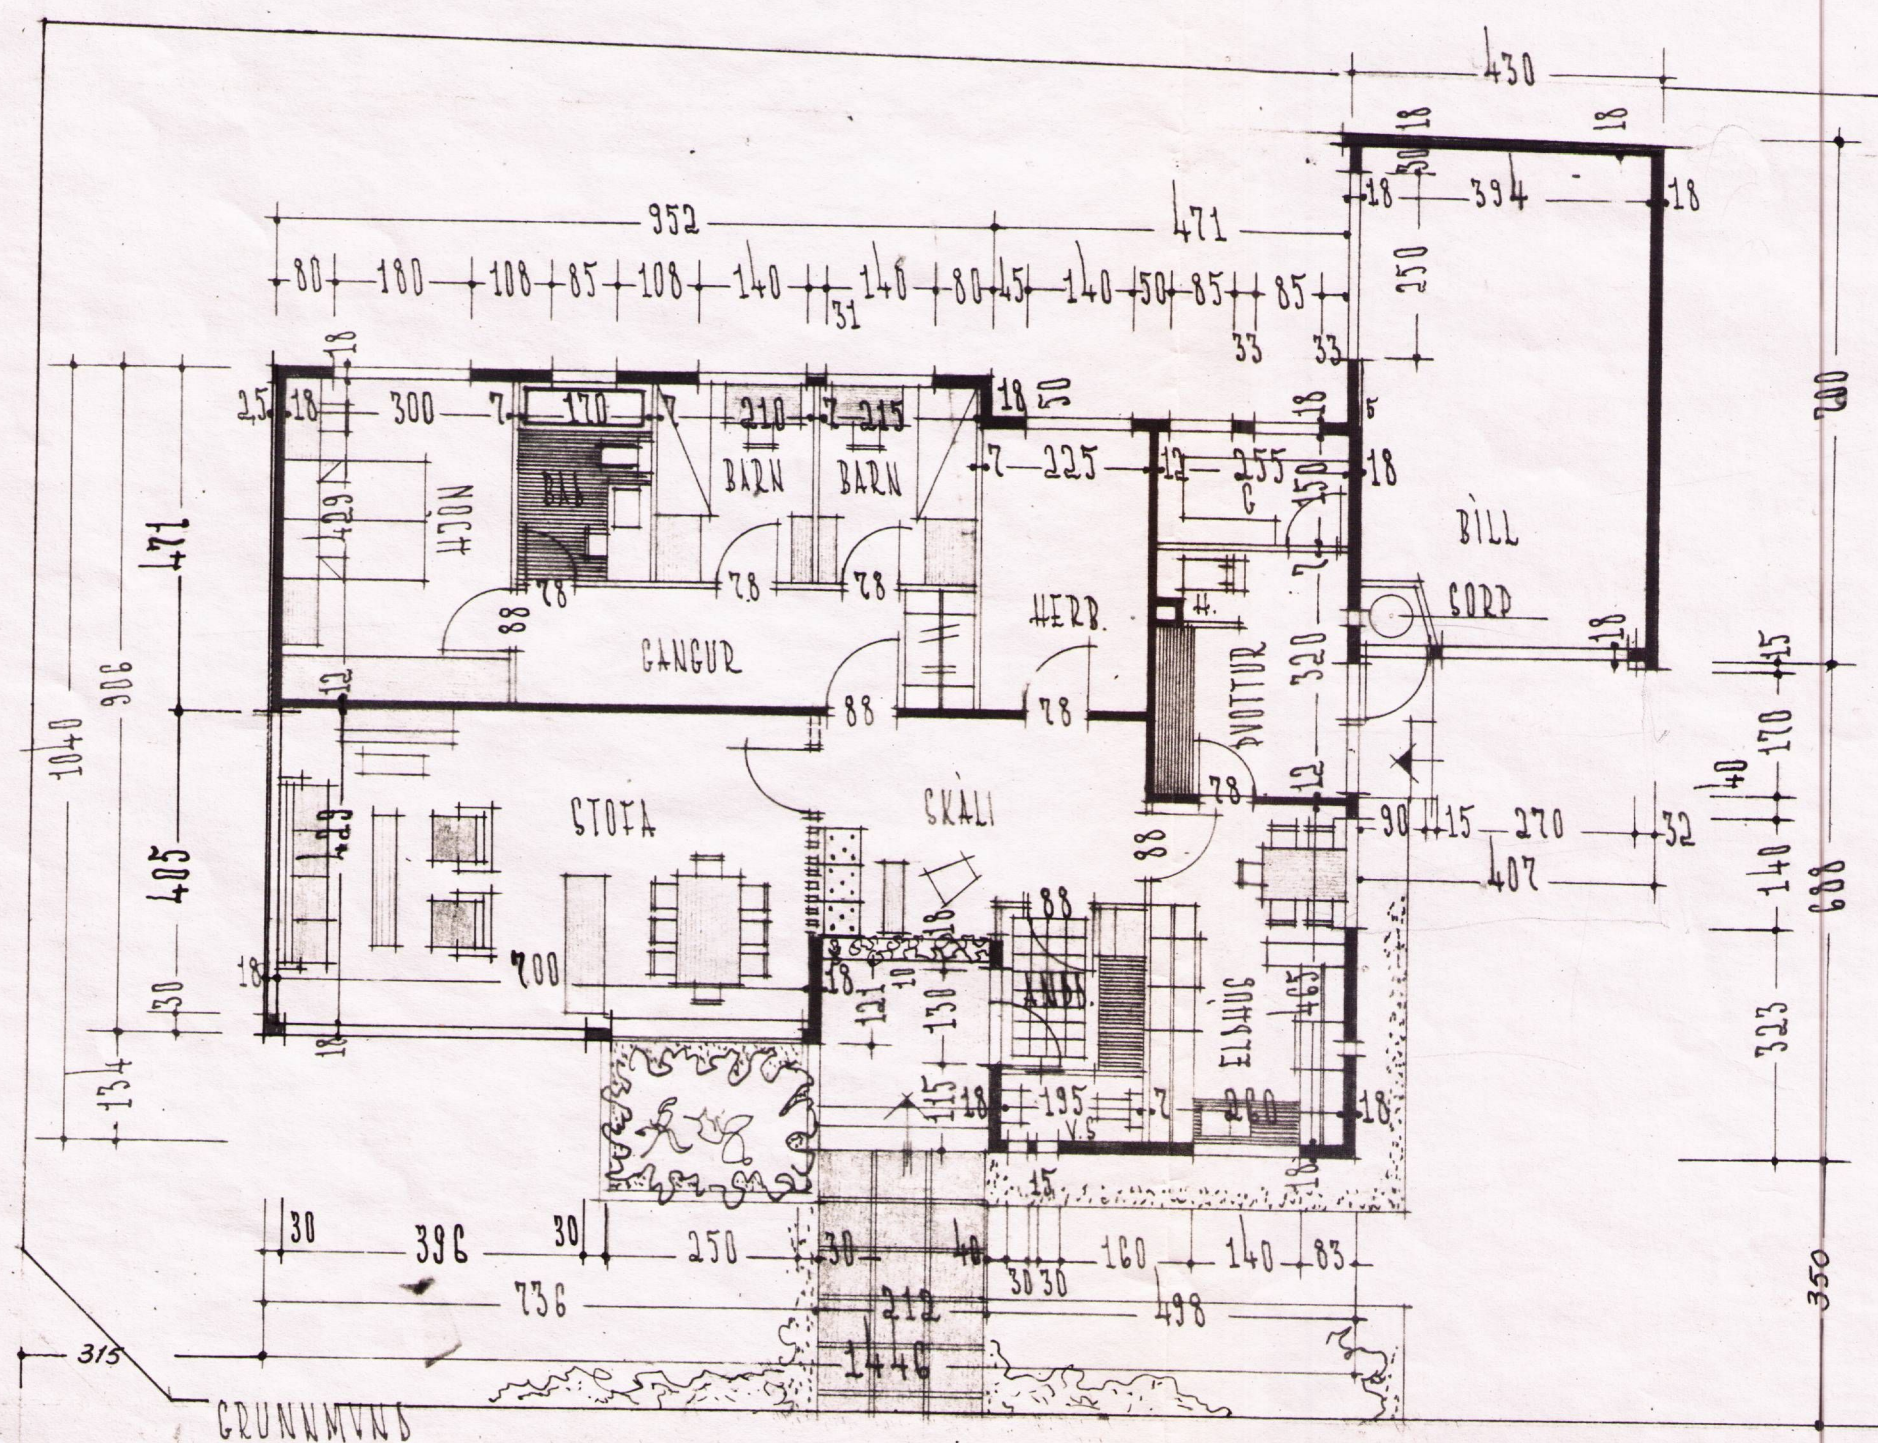

0018782

NO 18

REYKJAVÍK Í NOV. 1961.

Hartan Sveinsson