
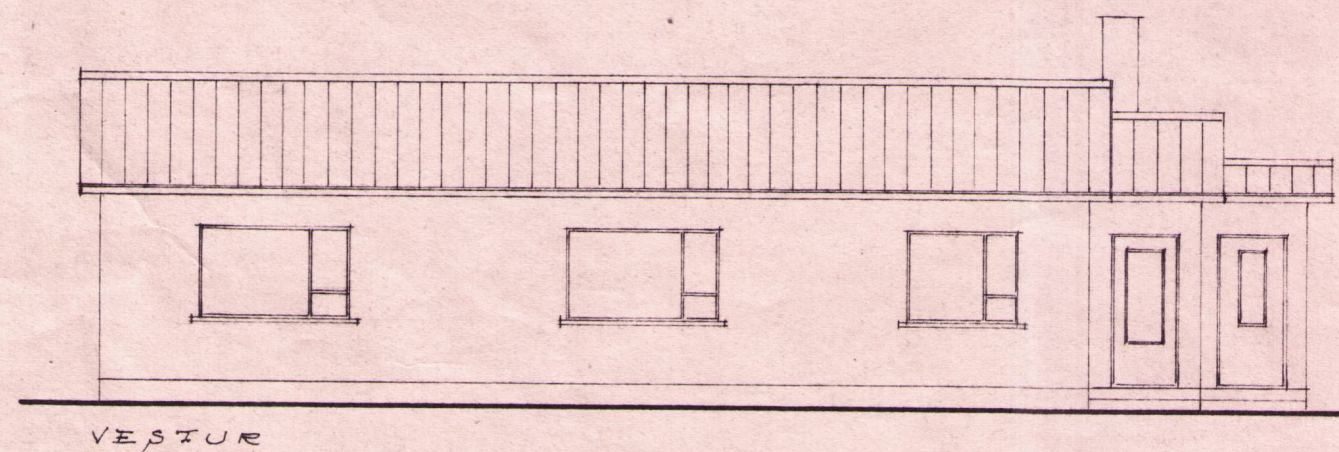
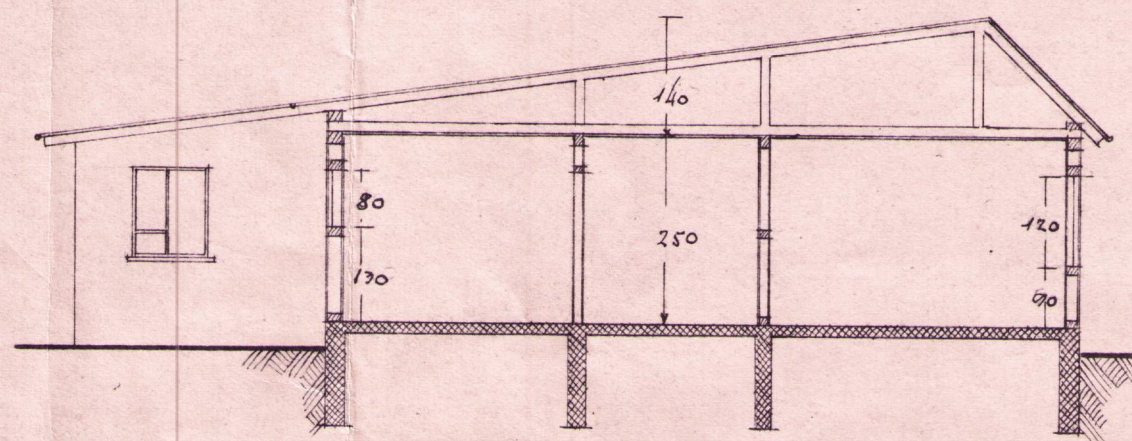
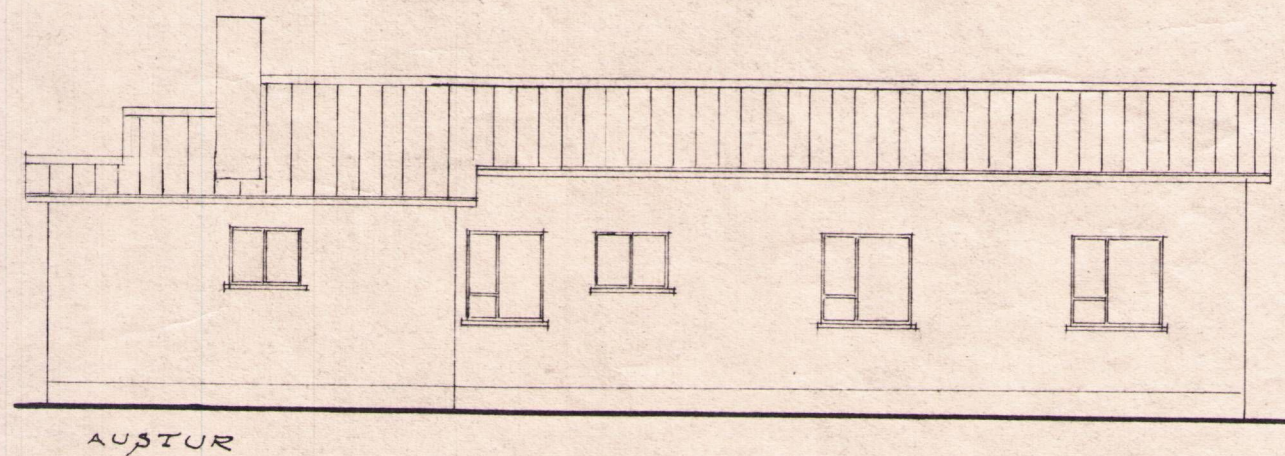
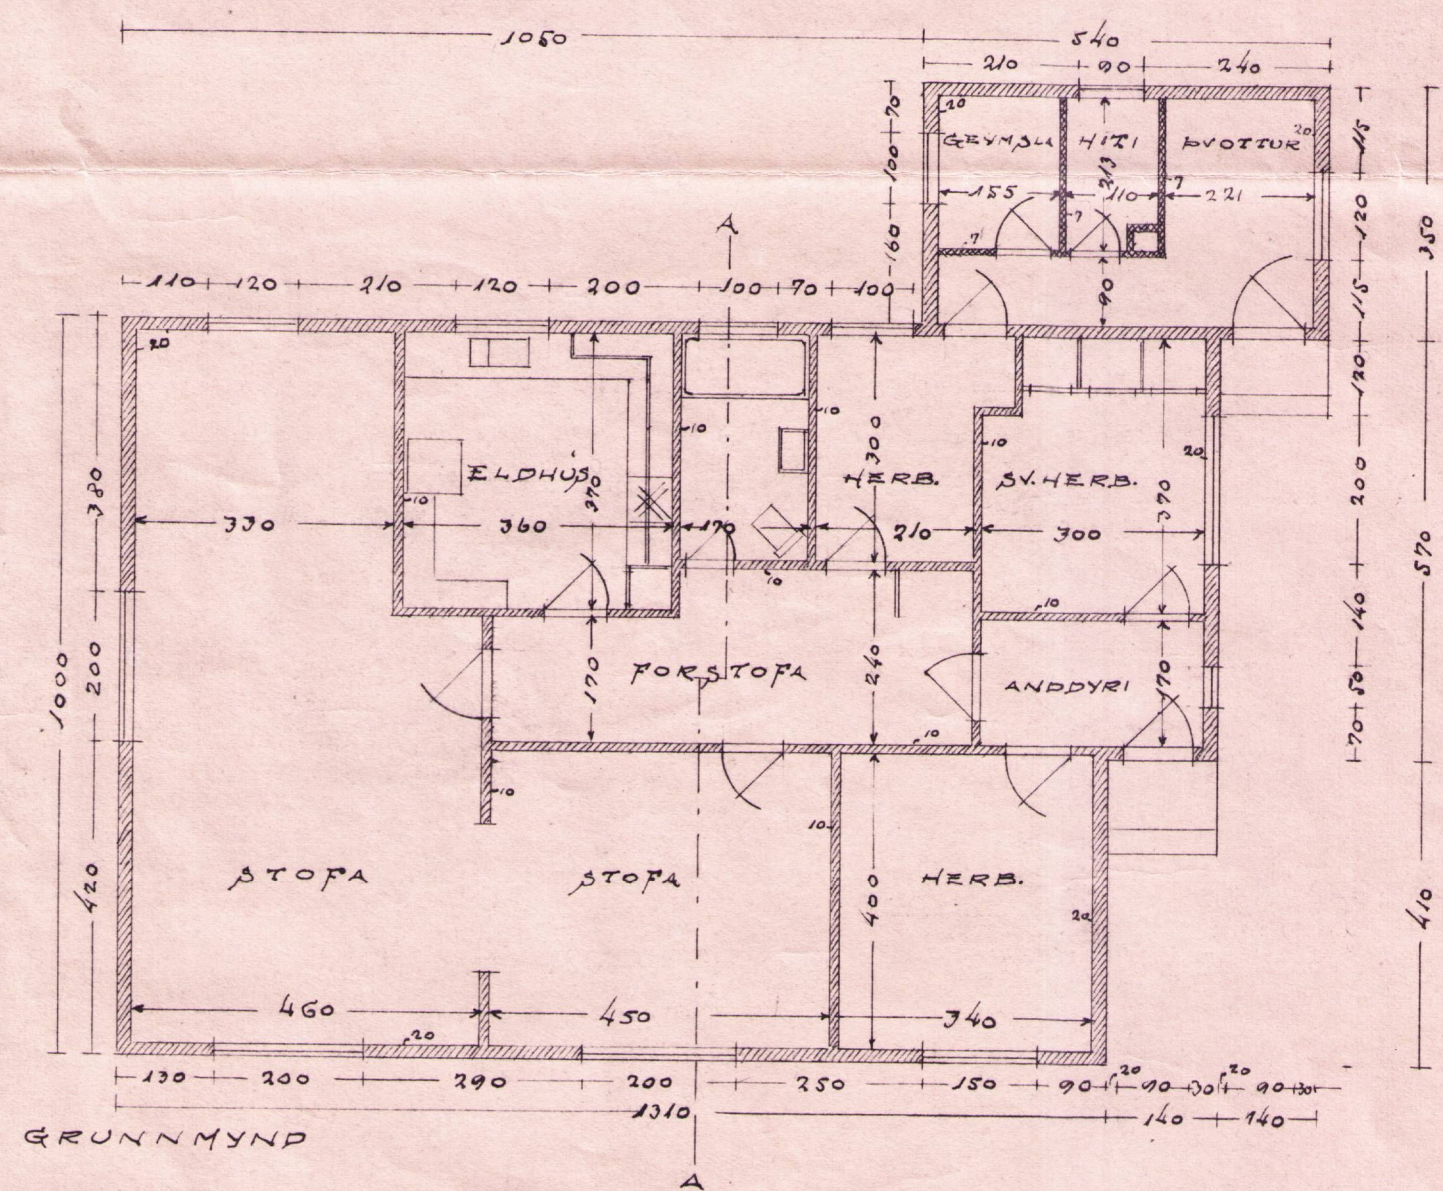
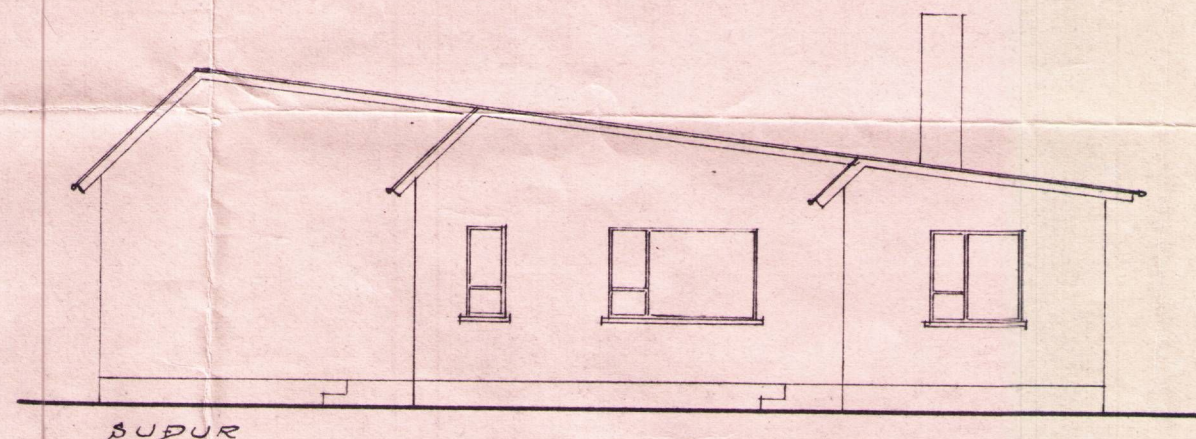



IBÚÐARHÚS VÍÐ SILFURTÚN. F. 9.
 FLATARMÁL 157.36 M²
 KVÆÐI 1:100

Eggelgur Jónsson

Samf. á þunli
 byggjngarnafala
 handabreppi 13/4'30
 Kenn Sigurðsson

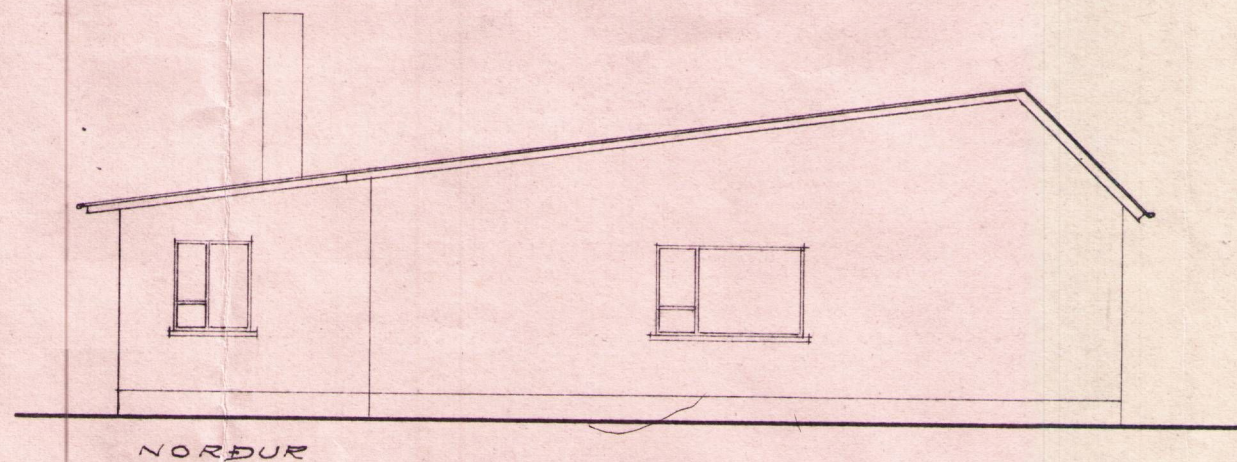

Trism. Hjördis Höflund
 málara Einar P. Jónsson

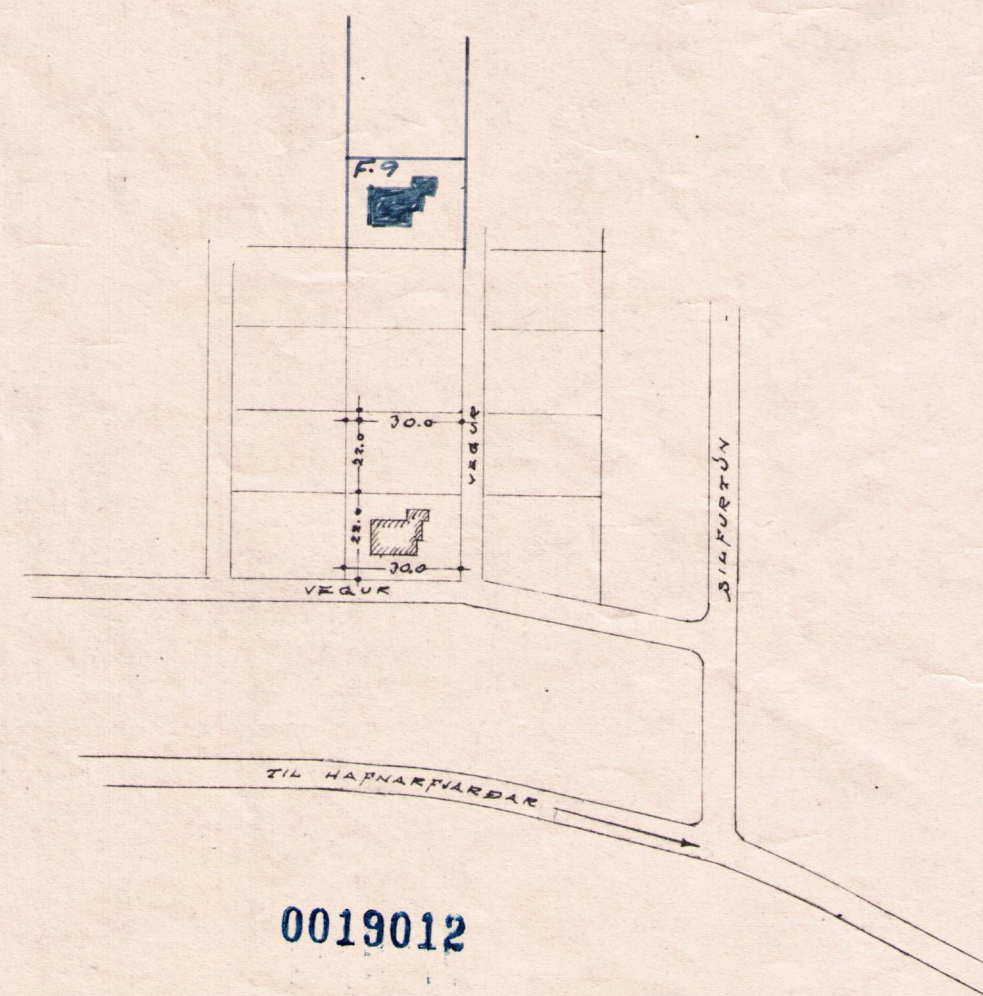

0019012

UNTEIKNAD EFTIR ÖÐRUM UPPDRÆTTI
 REYKJAVÍK 1 APRIL 1956
 Einar P. Jónsson