



Hörgatún nr 13
Breyting
Mál 1:100


sp. 12.5.65

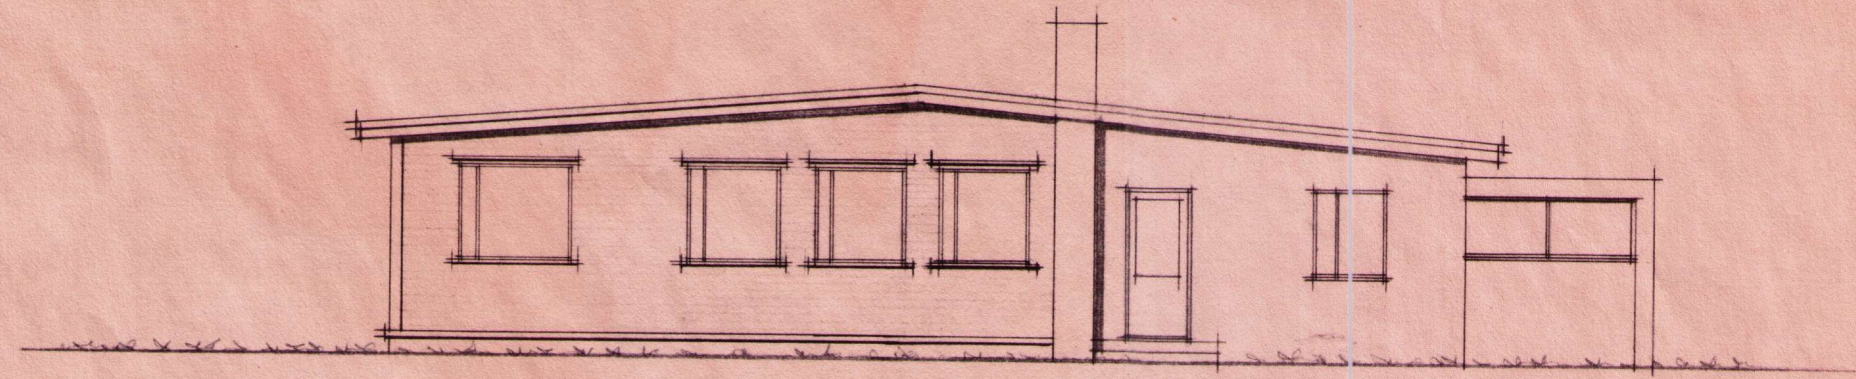


Norð-austur

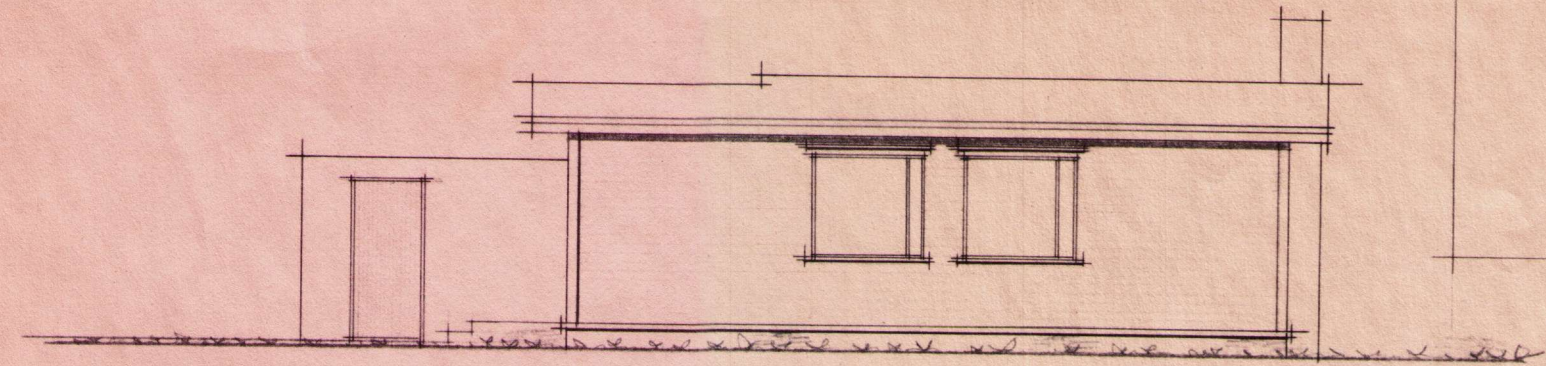

Suð-austur


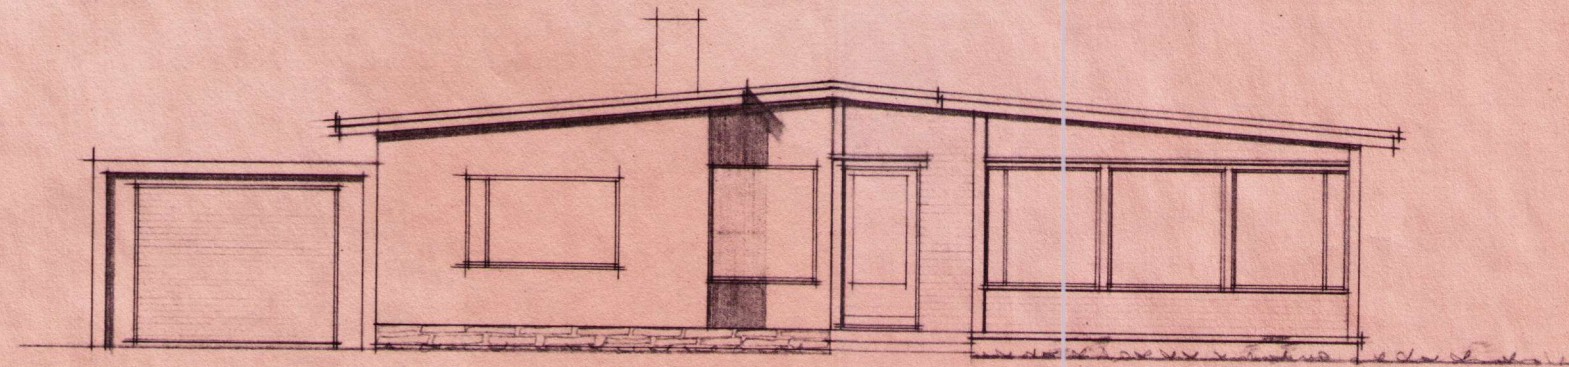


Suð-vestur

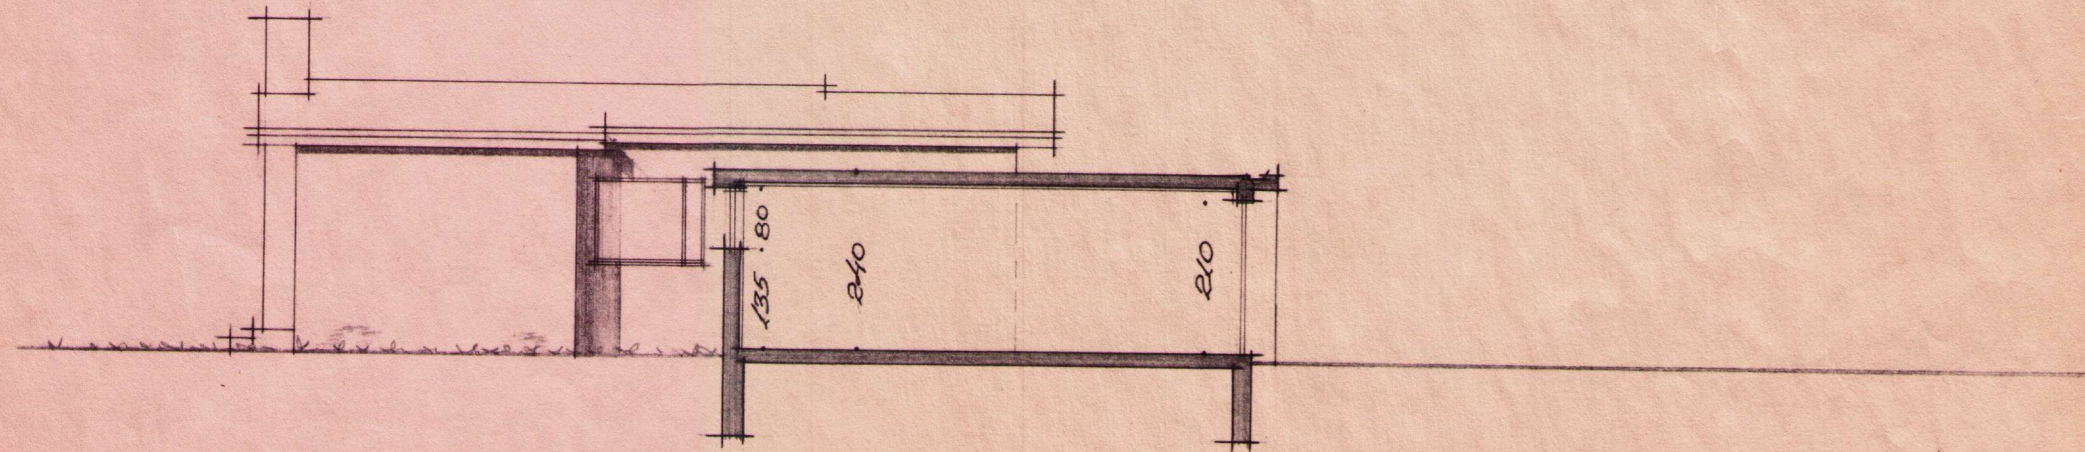


Norð-vestur

Sneiðing í bilgeymslu

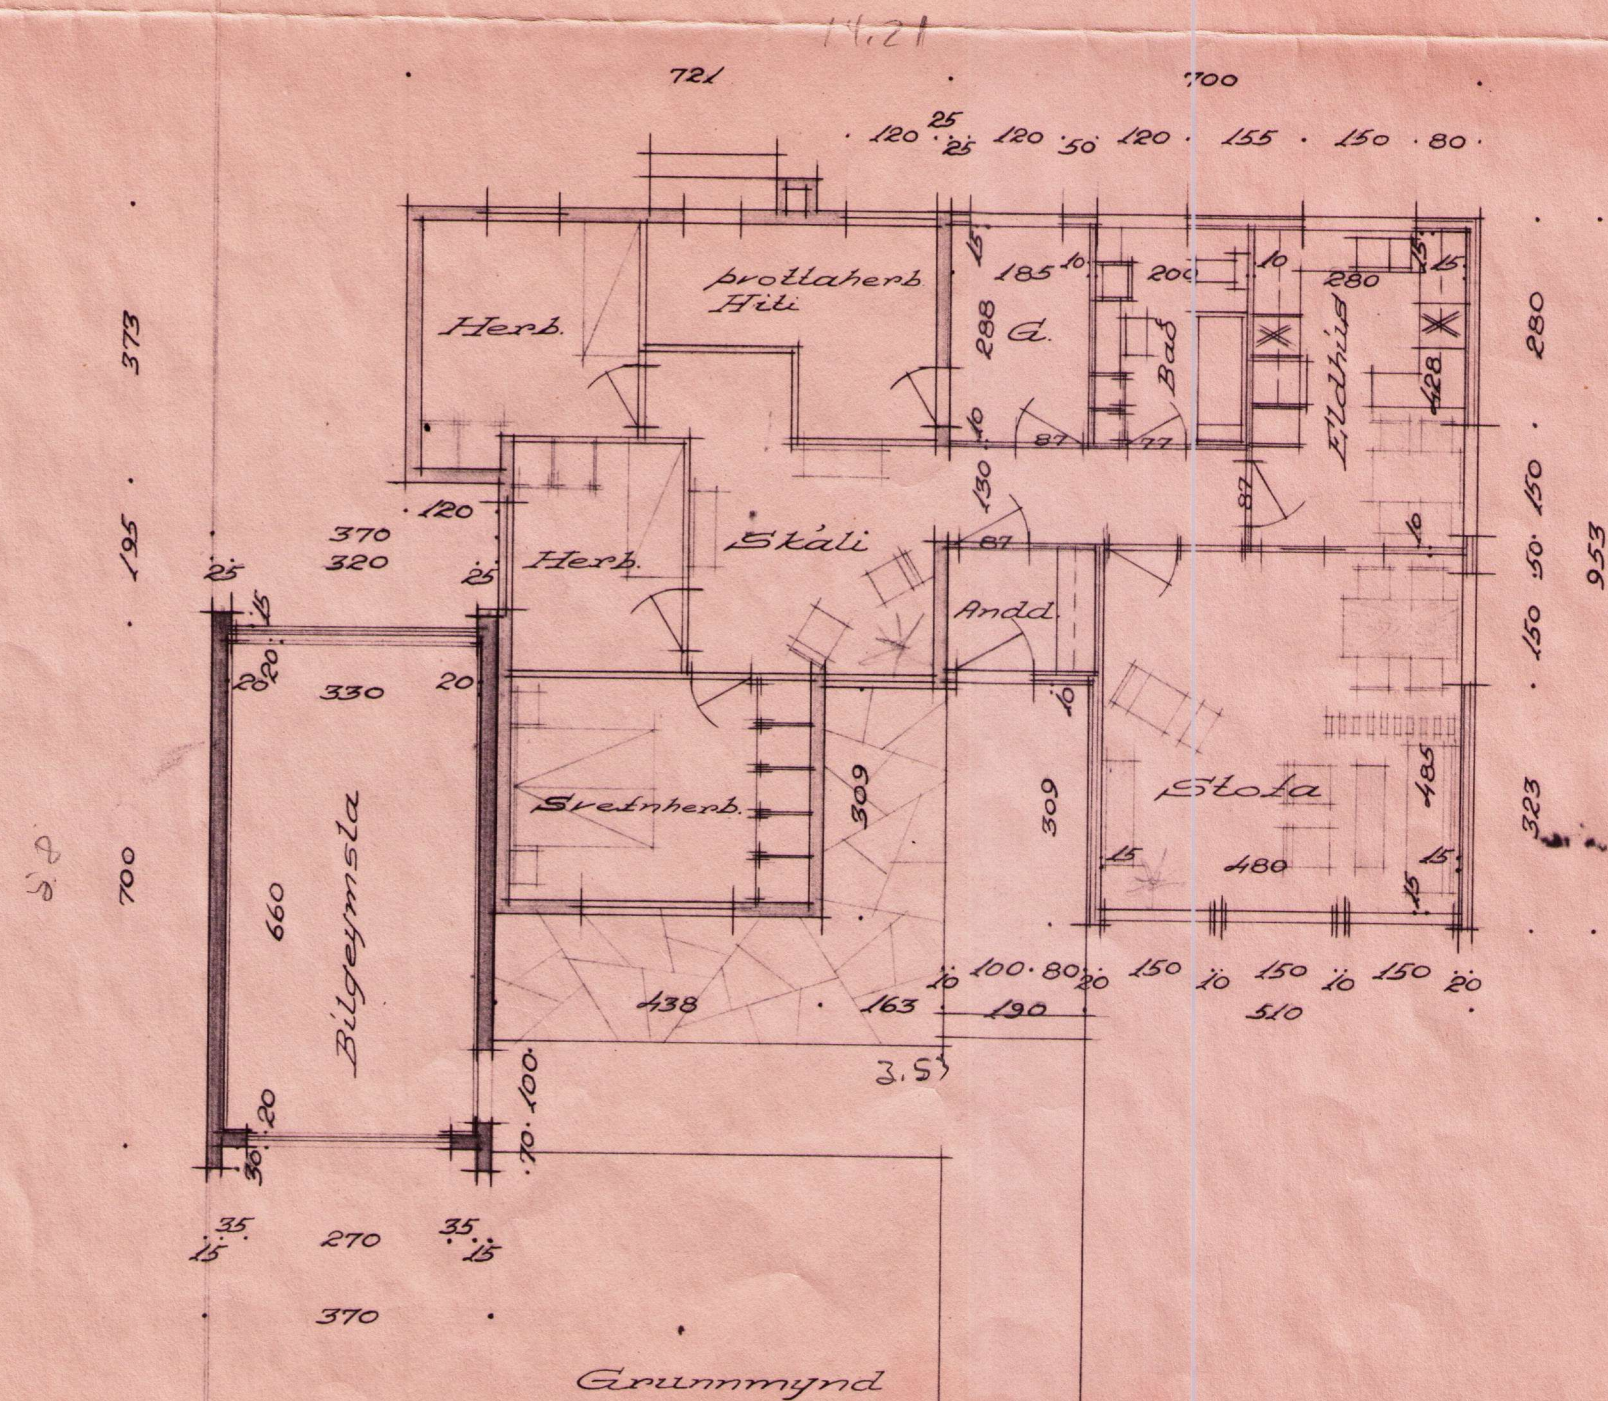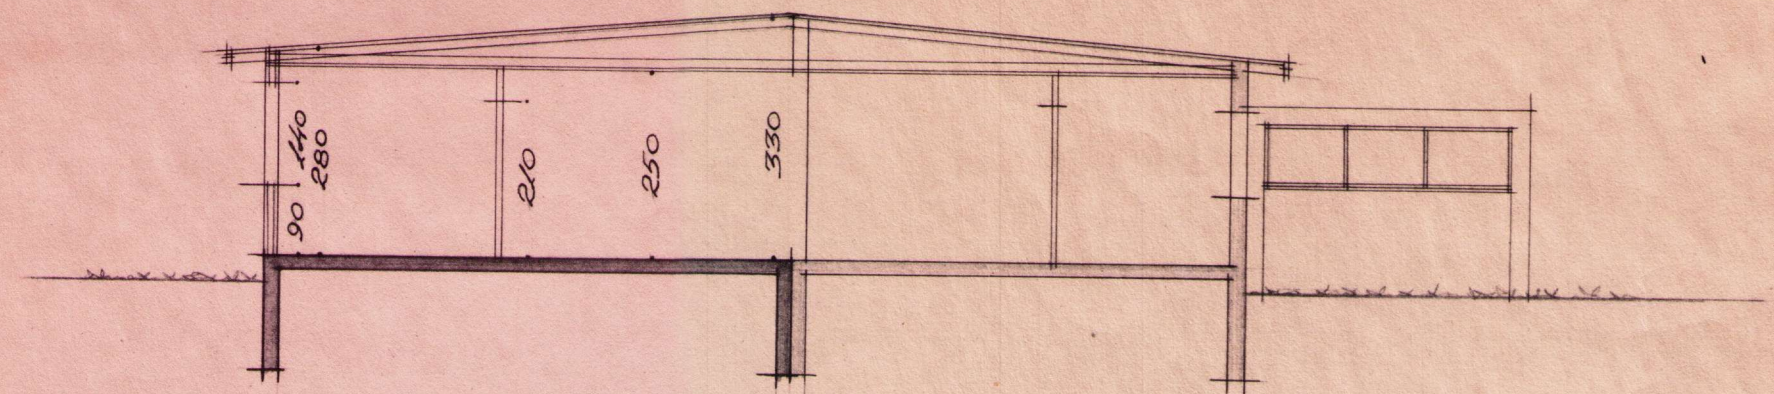

Sneiðing

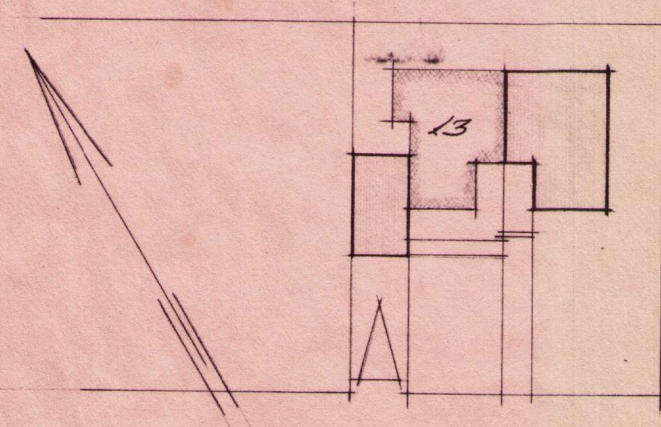

Hörgatún

Nær hús: 56,70 m²
Stæktun: 60,84 m²
Bilg: 25,90 m²

Afstöðumynd 1:500

0016255

117,6

Hafnarhósti 9-5-1965
Stefán Sigurbentsson