




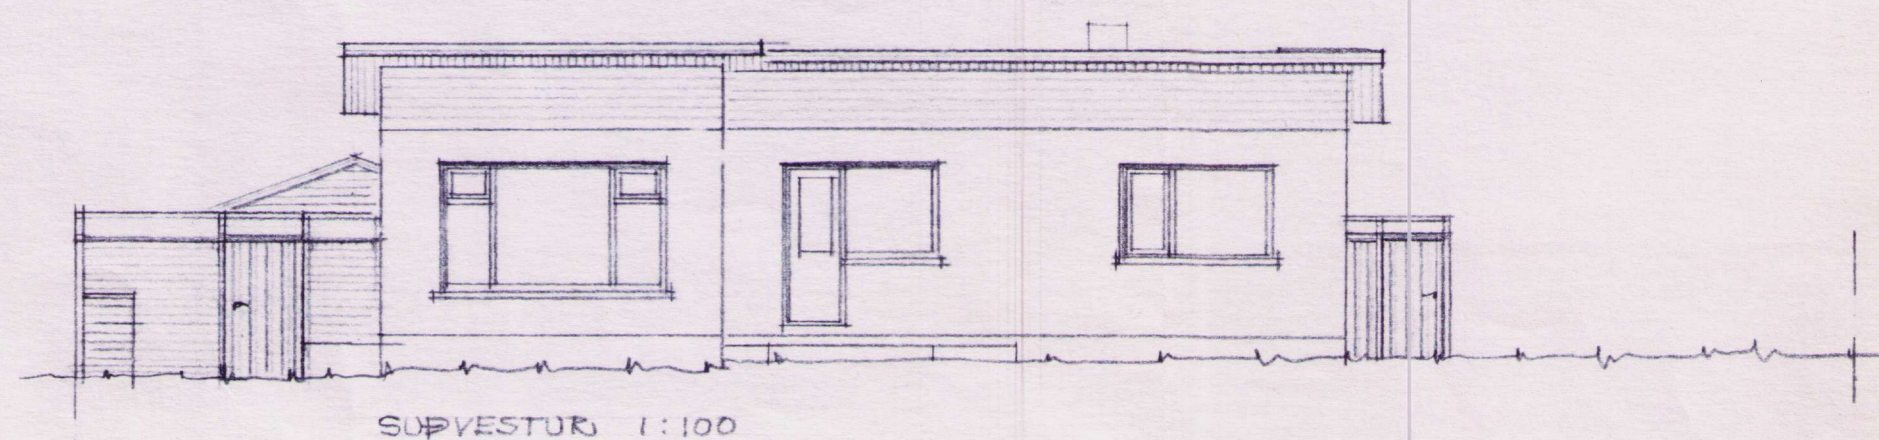


SÚPVESTUR 1:100

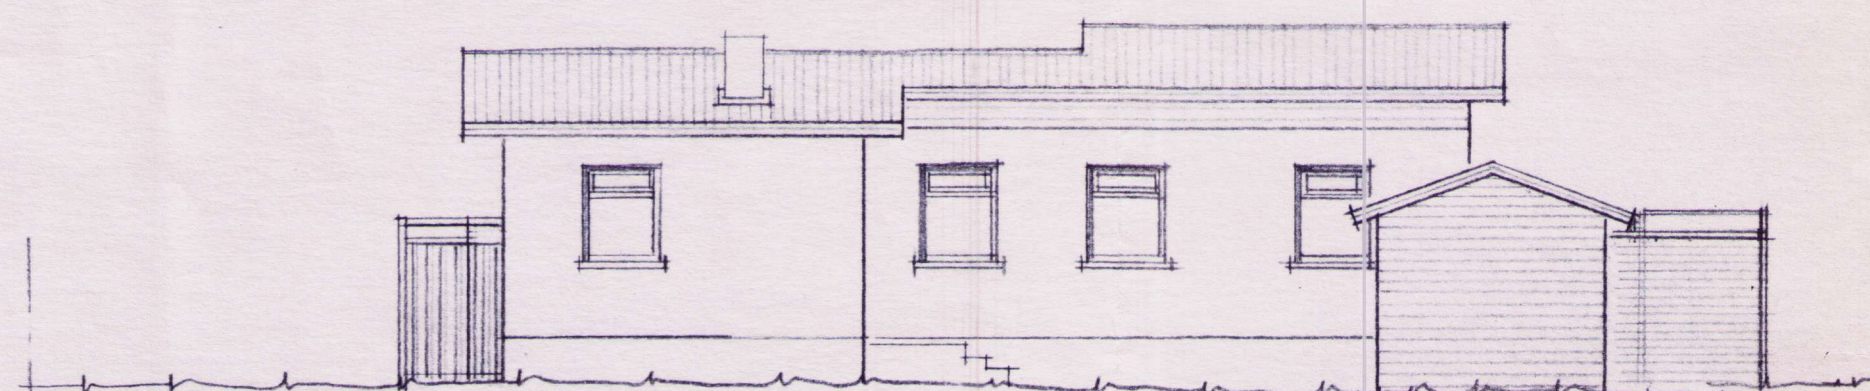


NORÐAUSTUR 1:100

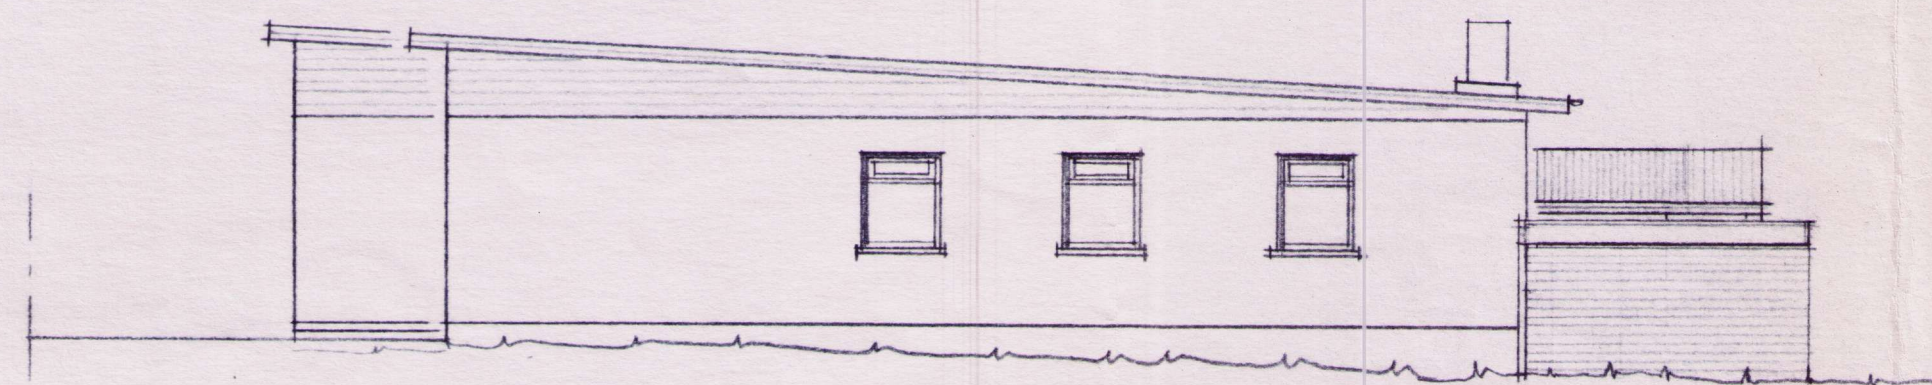


SÚÐAUSTUR 1:100

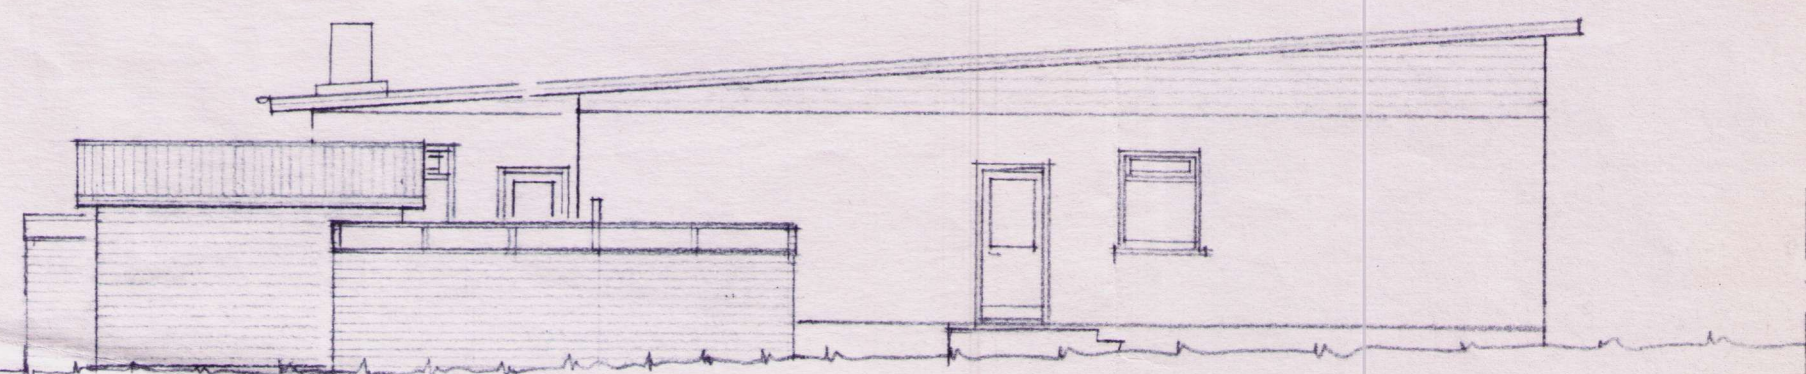

NORÐVESTUR 1:100

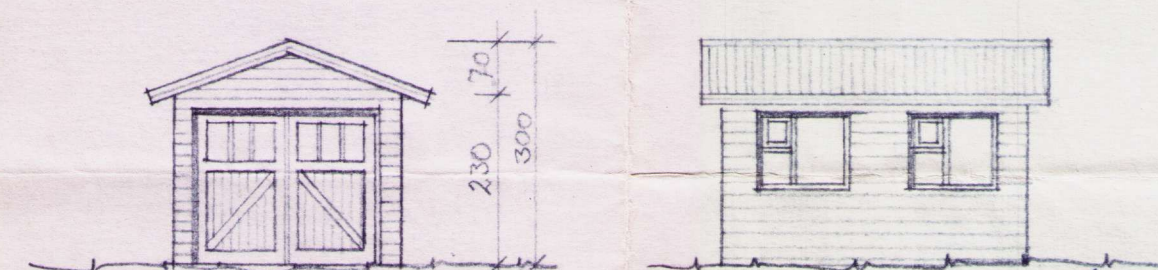

GARÐGEYMSLA - ÚTLIT 1:100

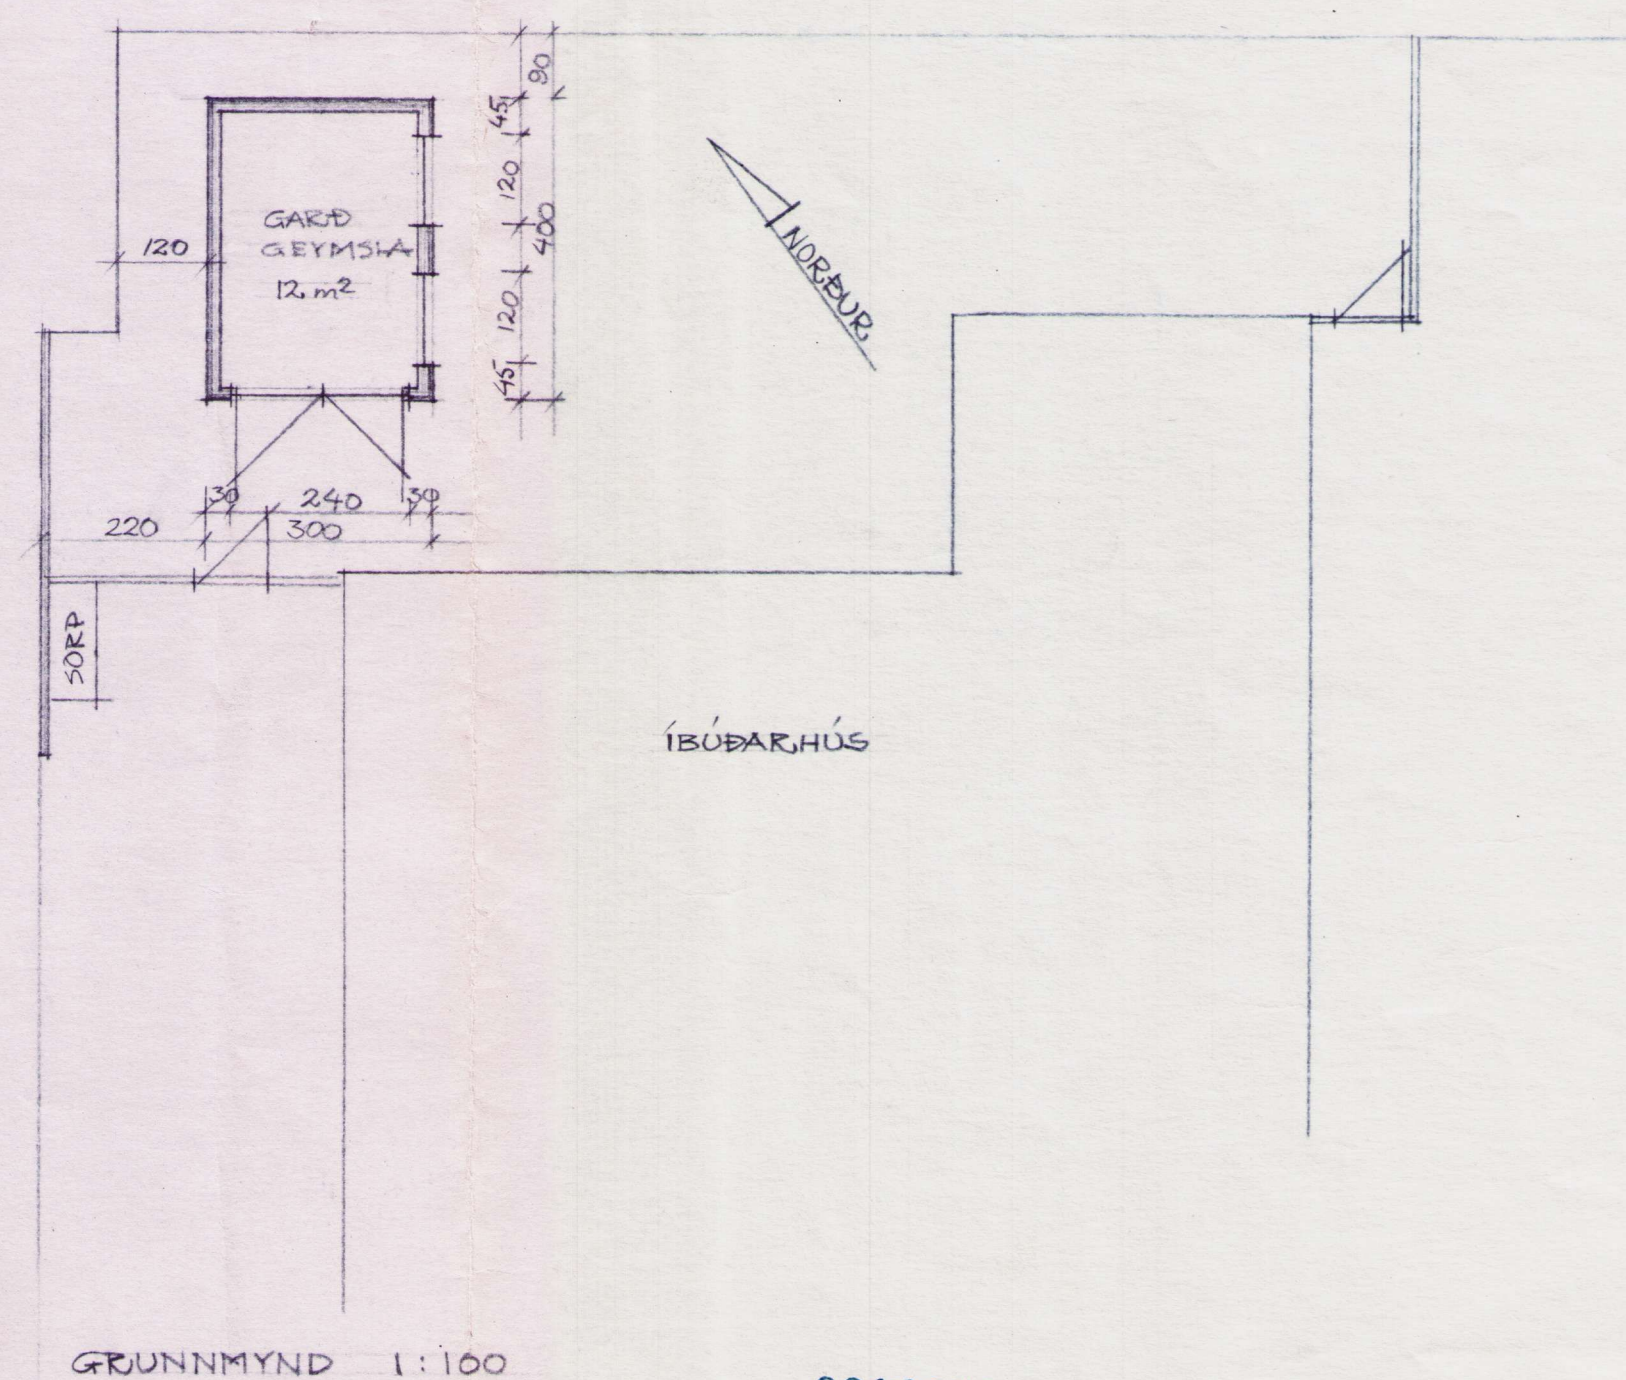

GRUNNMYND 1:100

0016070

TEIKNISTOFAN REYKJAVÍKURVEGI 60, 220 HAFNARFIRÐI
PÁLL V. BJARNASON ARKITEKT, FAI s.54355

HÖRGATÚN 3, GARÐABÆ EINBÝLISHÚS

GARÐGEYMSLA - SKJÓLVEGGIR

Páll J. Bjarnason

148.01

DAGS.	JÚLÍ 1983
KVARDI	1:100
HANNAÐ	P.V.B.
TEIKNAD	A.E.
YFIRF.	P.V.B.