







ARATÚN NR. 36-38 GABBAHREPPI M 1:100


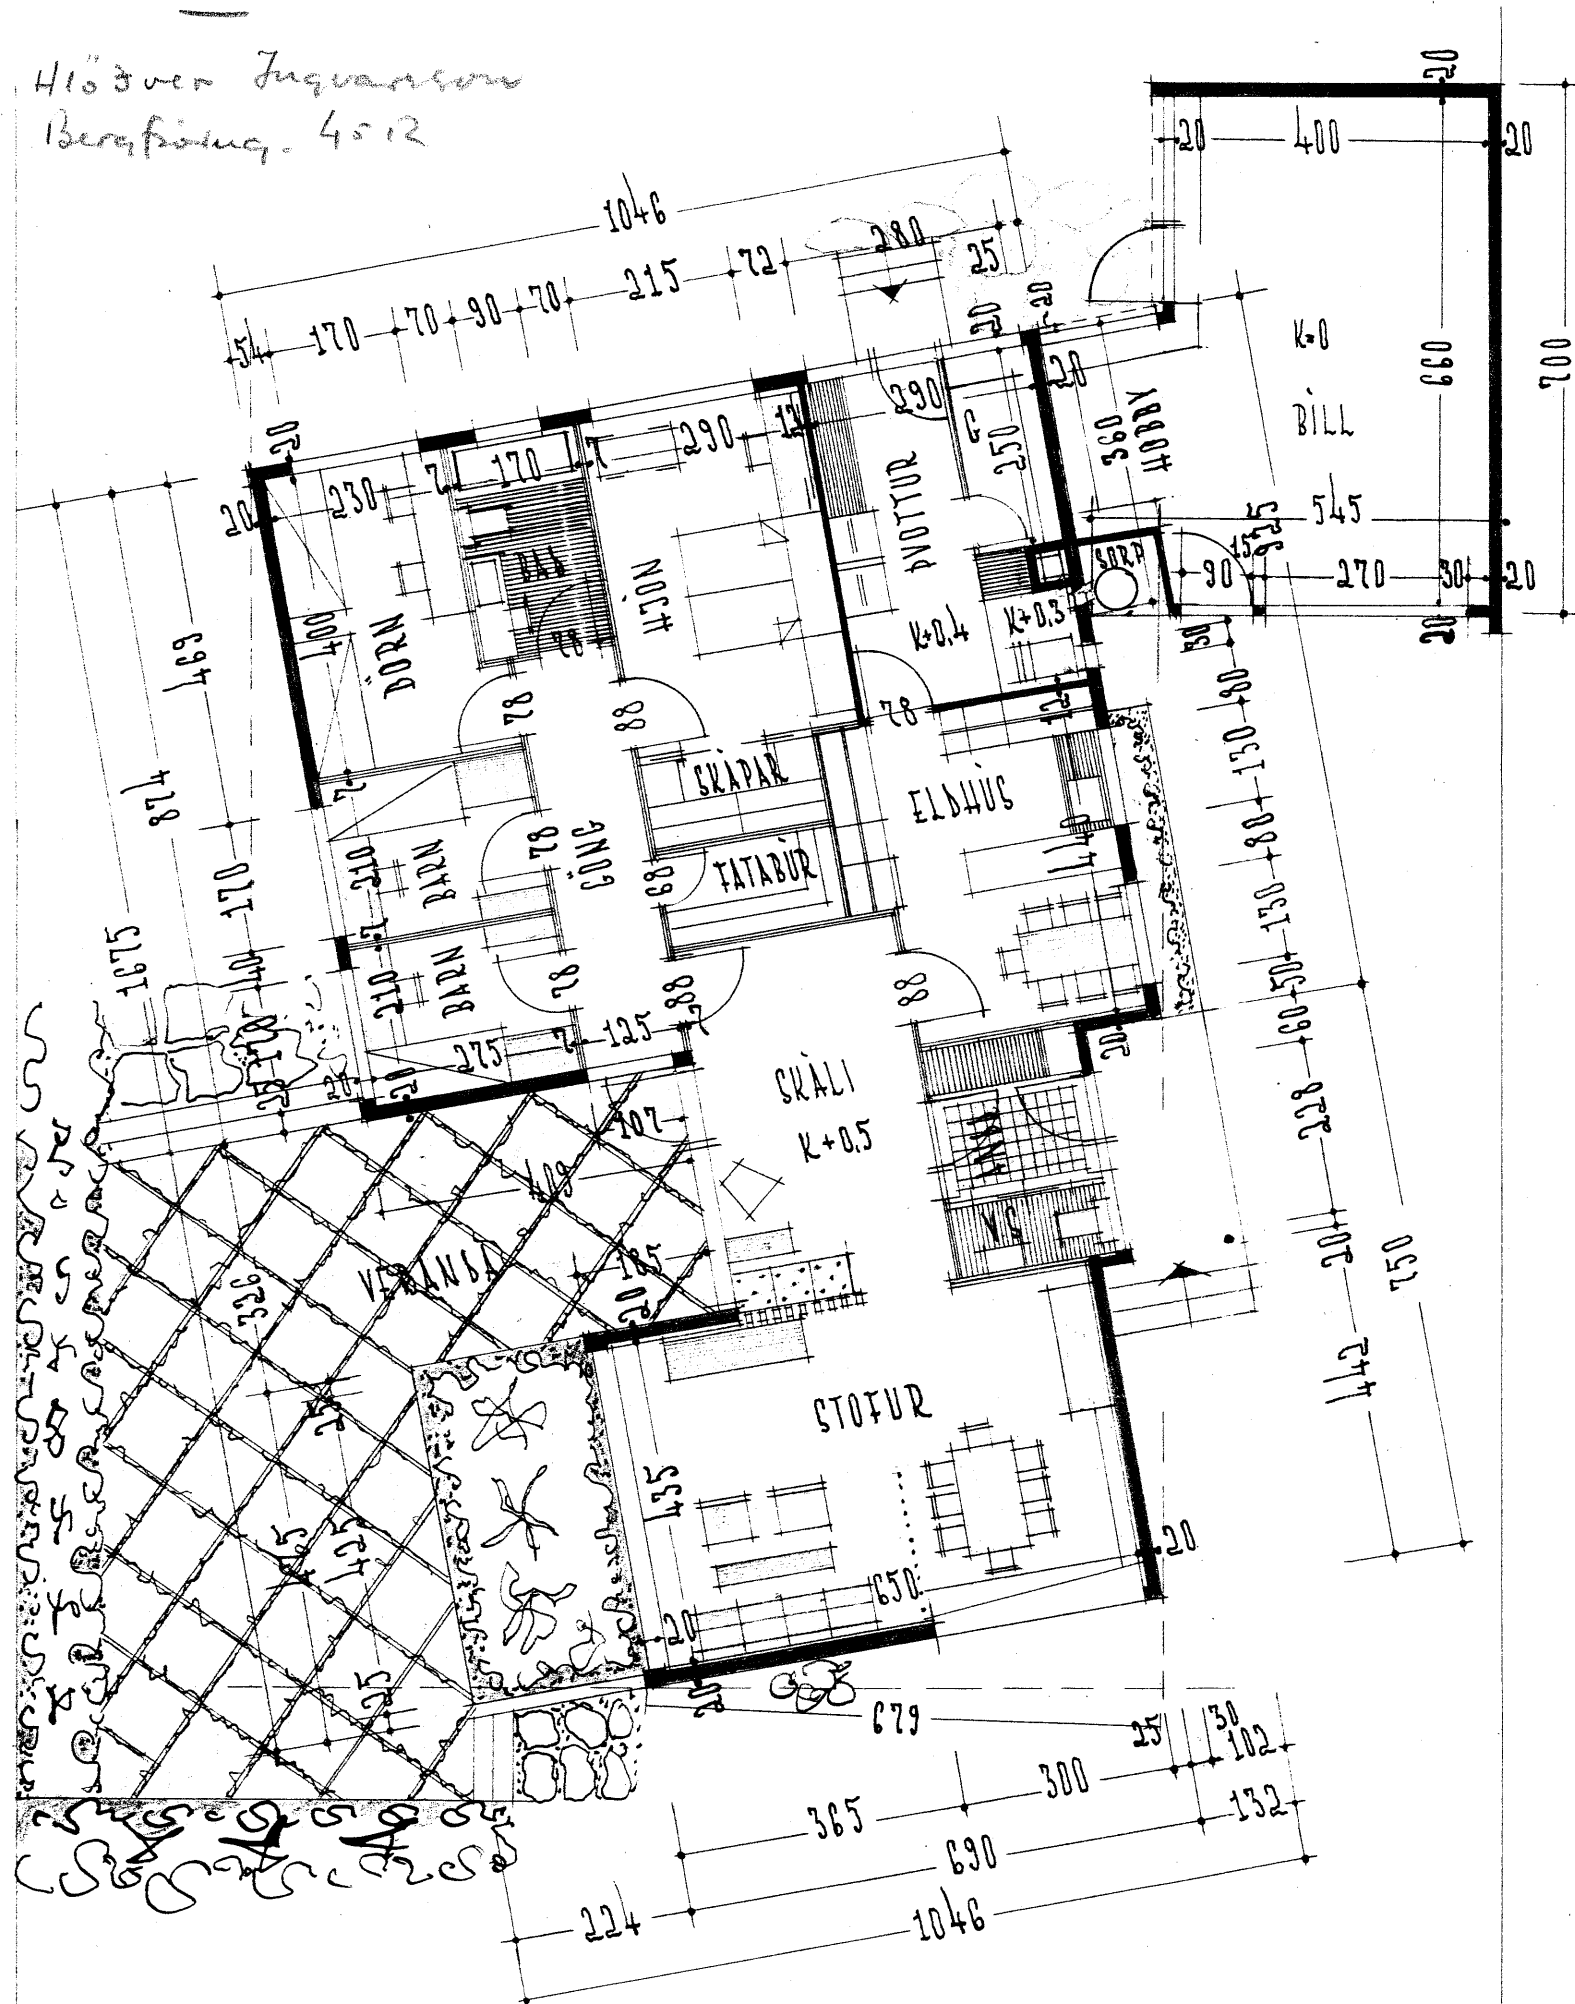


GRUNNMYN

ARATÚN

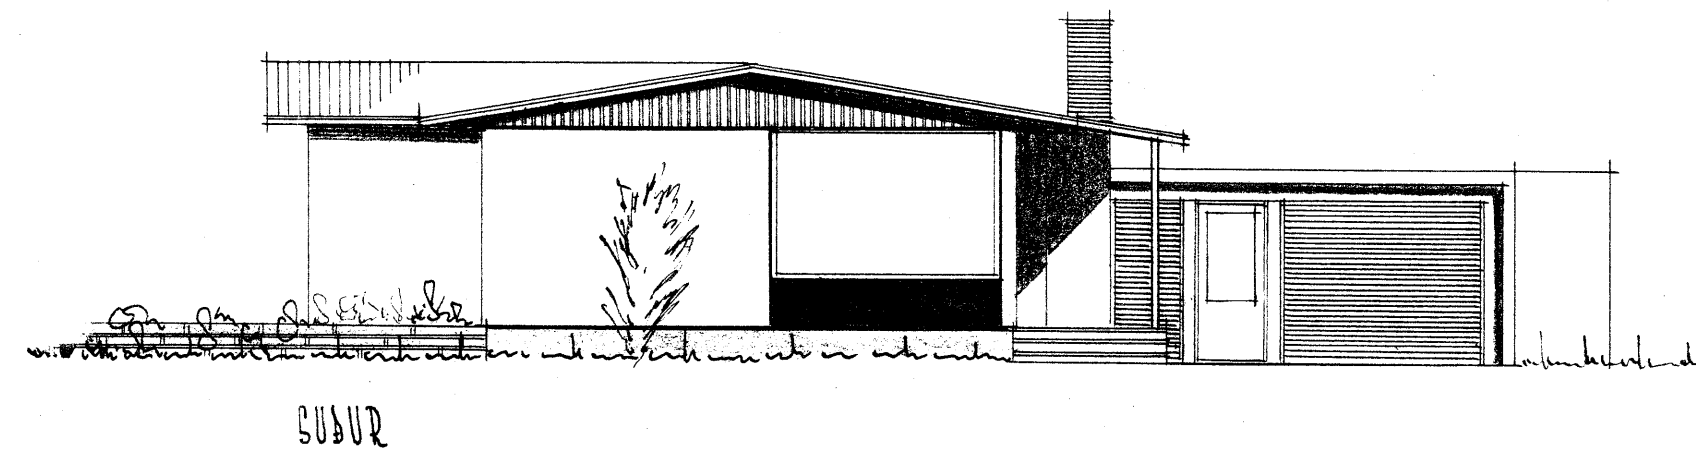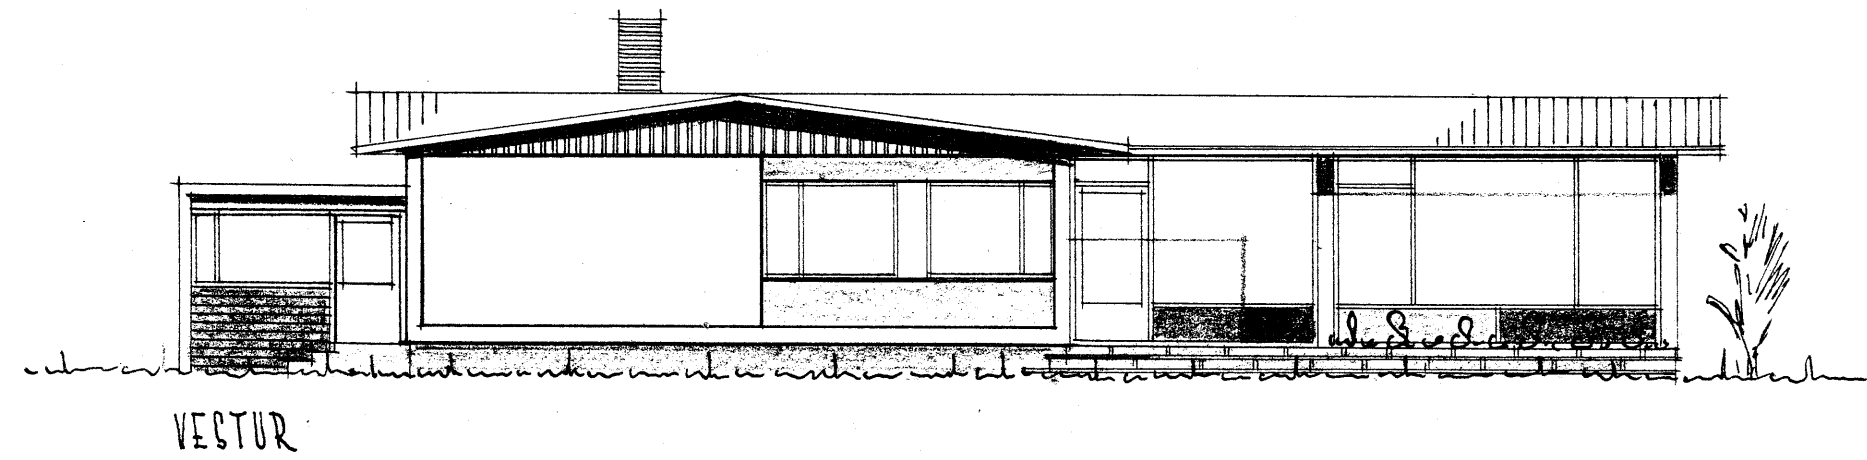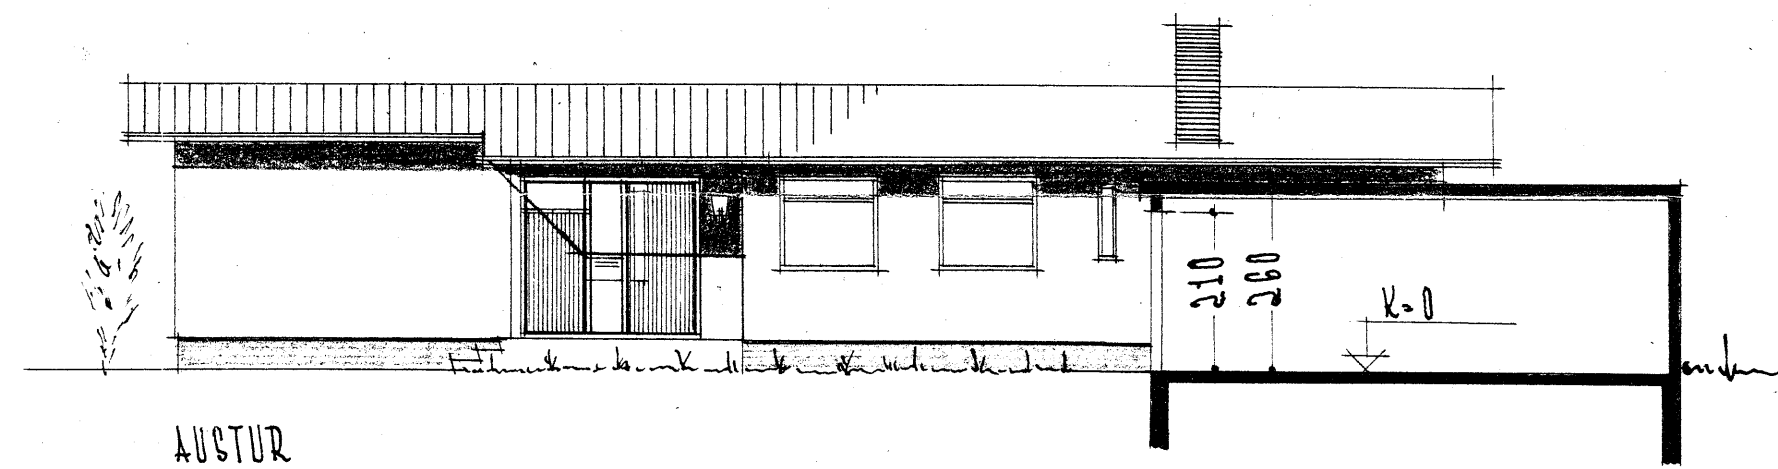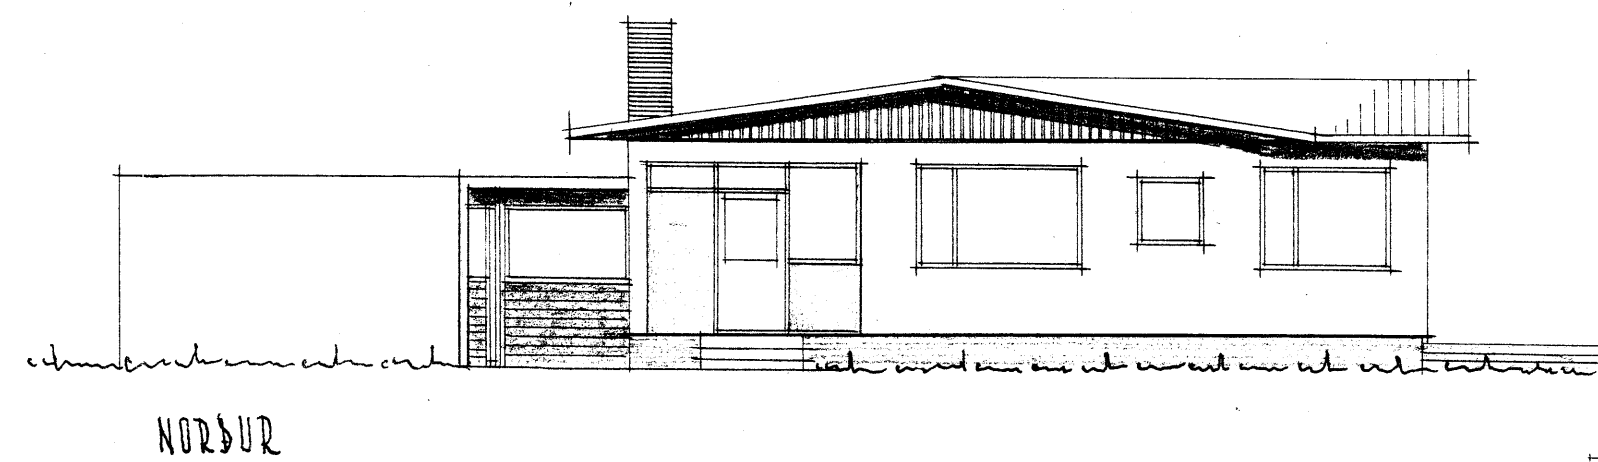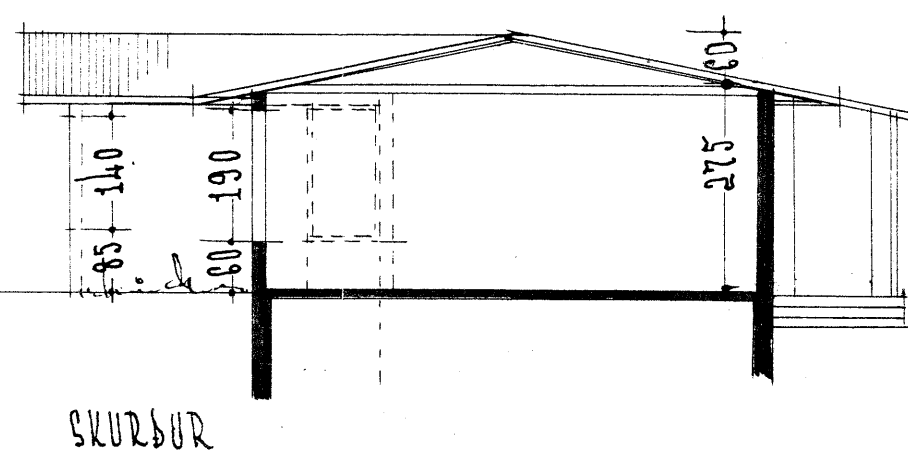

SÚÐUR

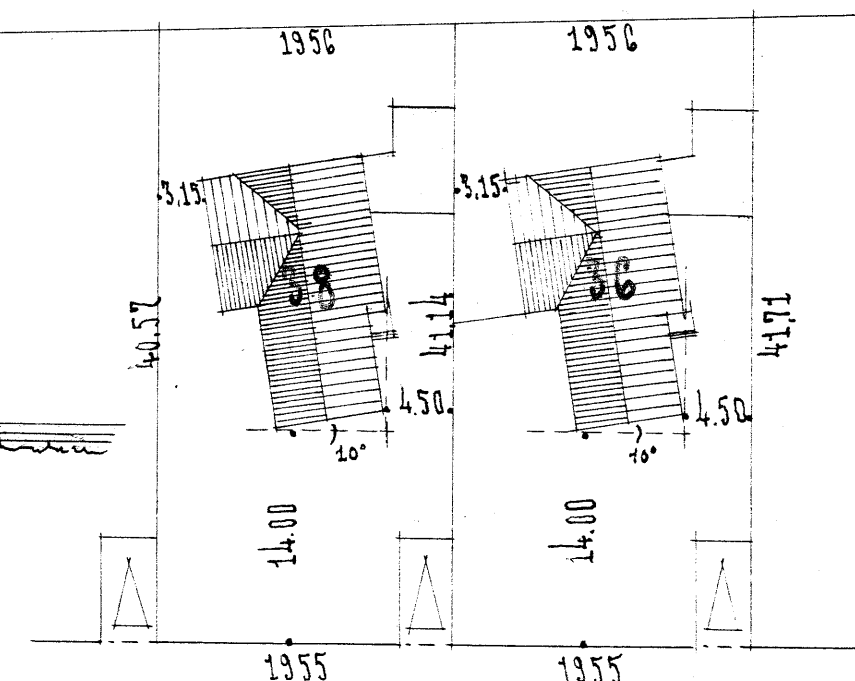

ARATÚN 8061

ATSTÖÐUMYND, M 1:500
FLATARMÁL HUSS 142.016 M²

REKJAVÍK 1 FEBR. 1962
Hjartan Sveinsson