

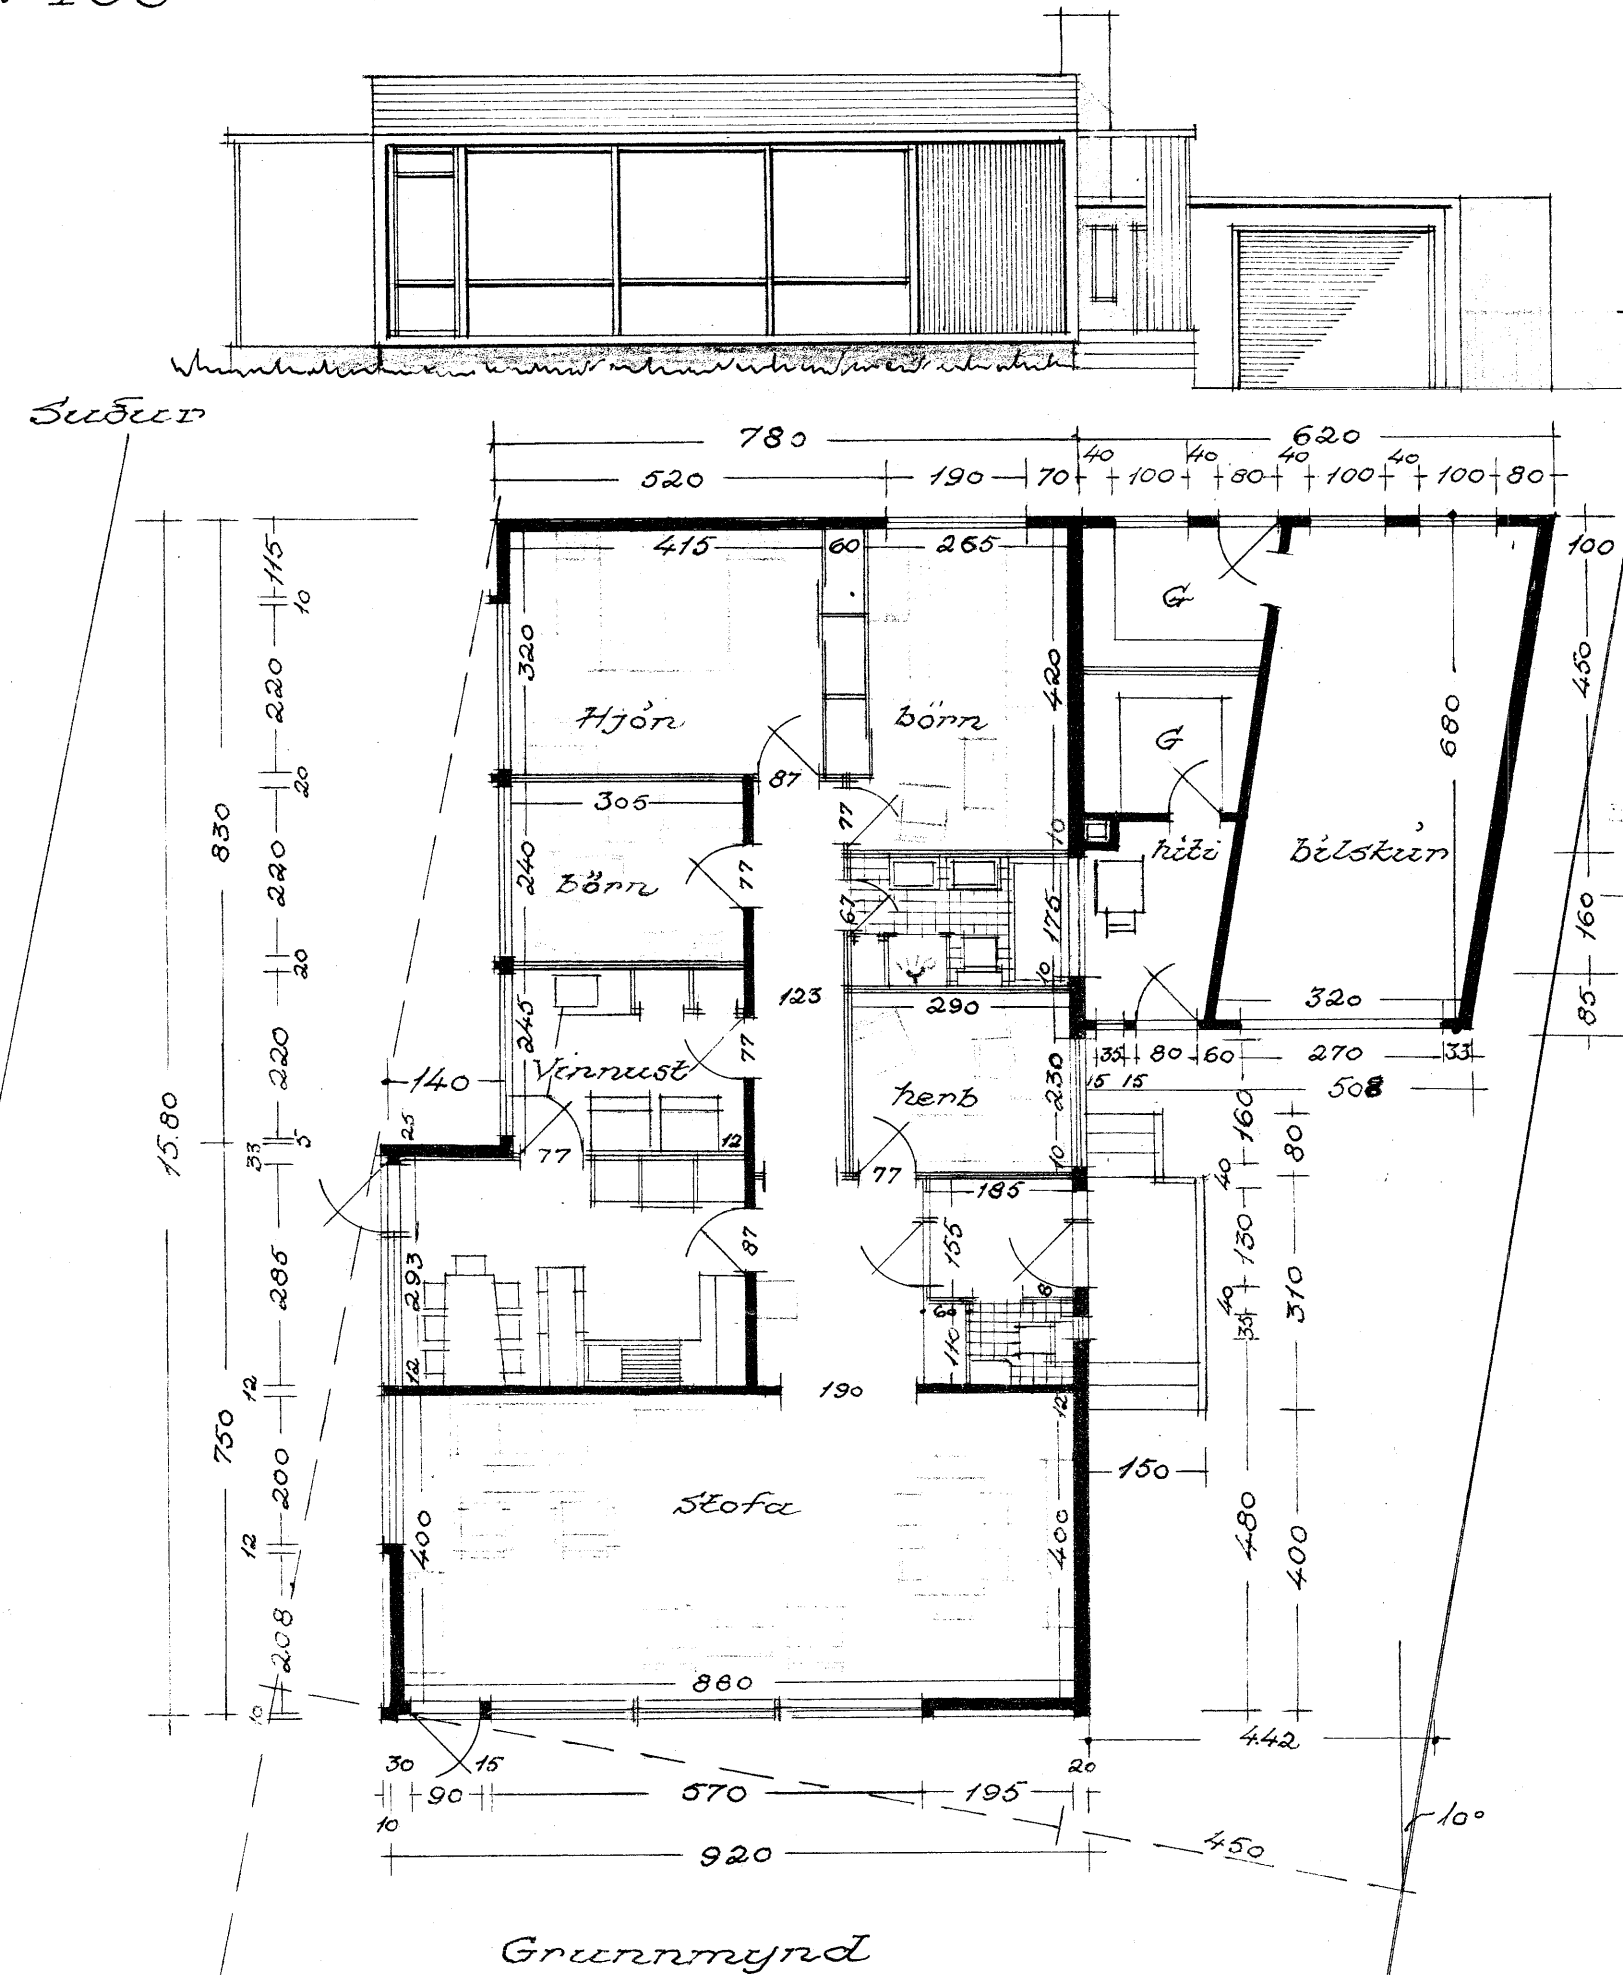
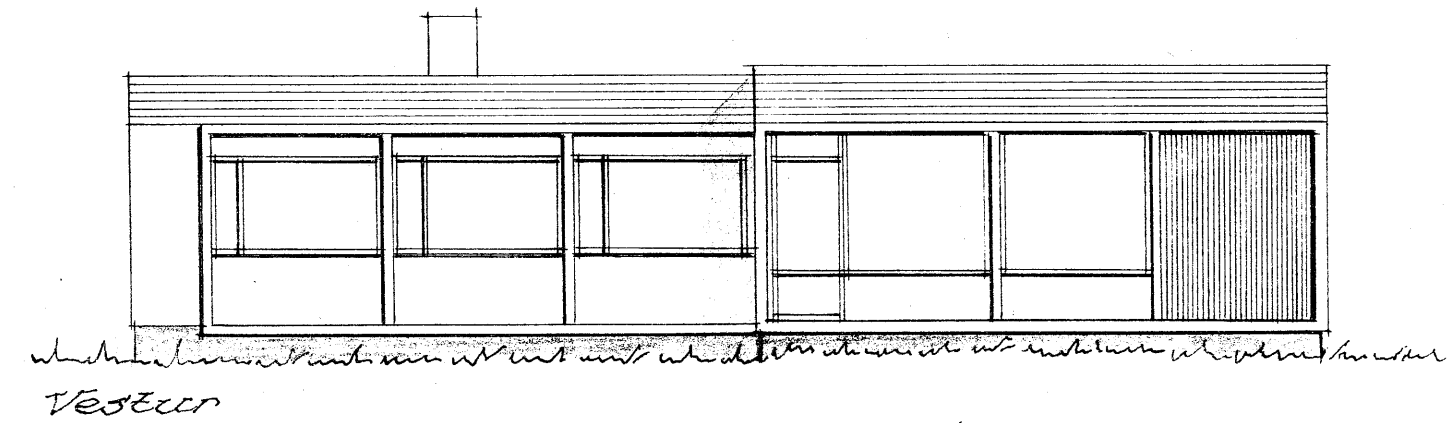
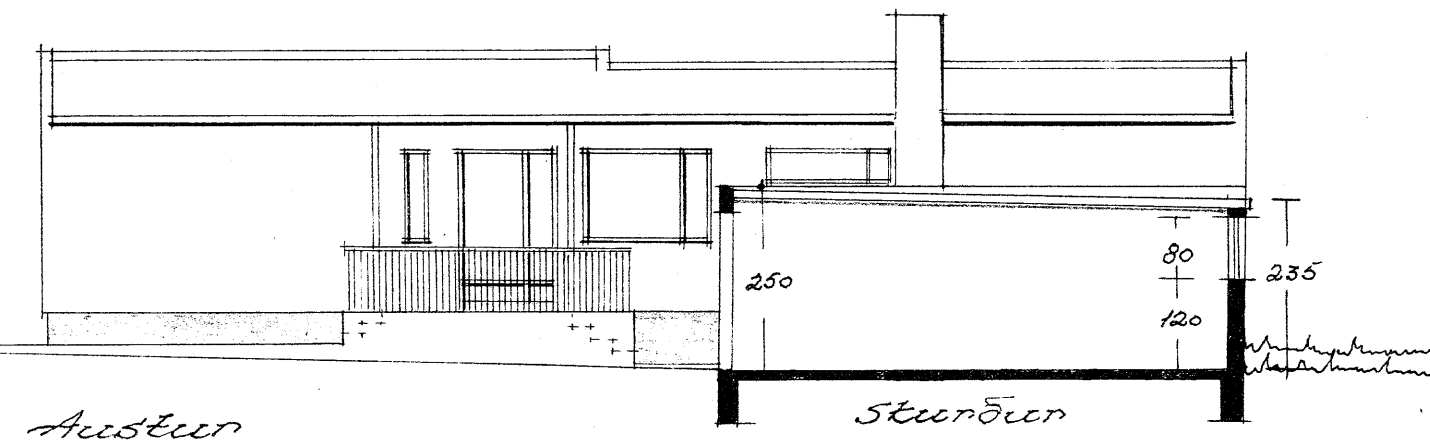
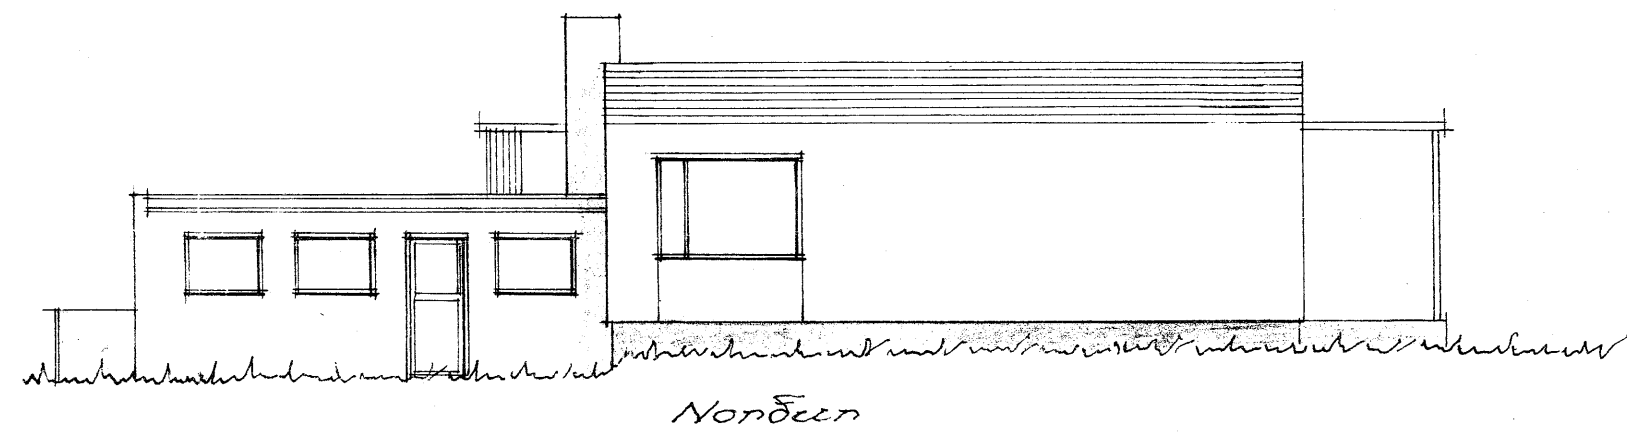


Hús við K-götu nr 1
 Seltunartúni
 M" 1:100

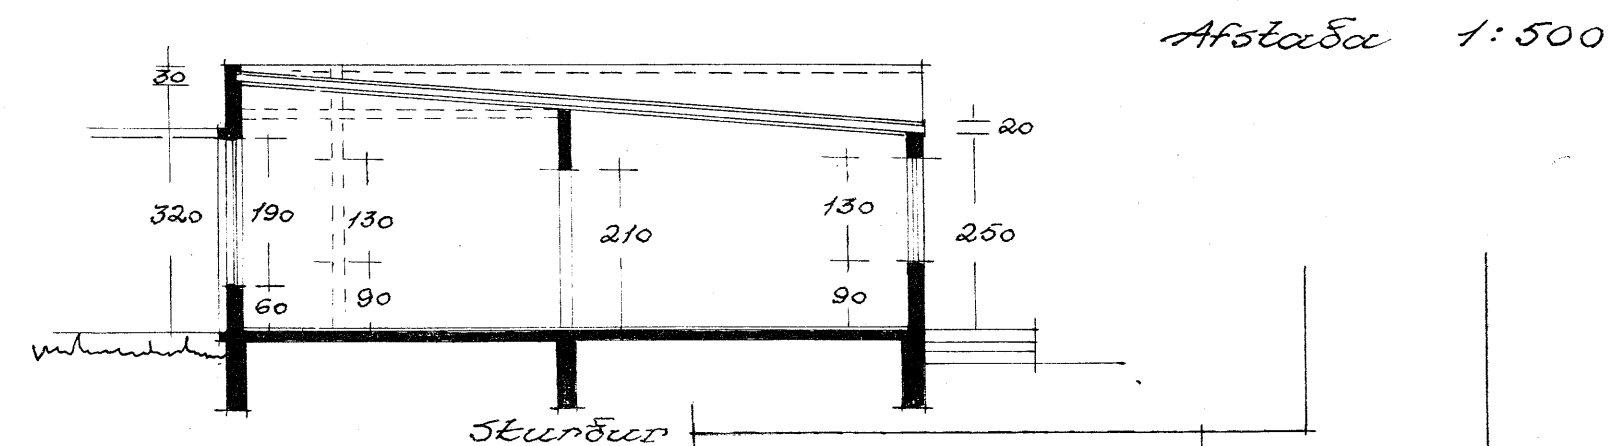

Stærð húss 153,8 m²
 Stærð biðskúrs 38,2 m²
 samt. 192,0 m²

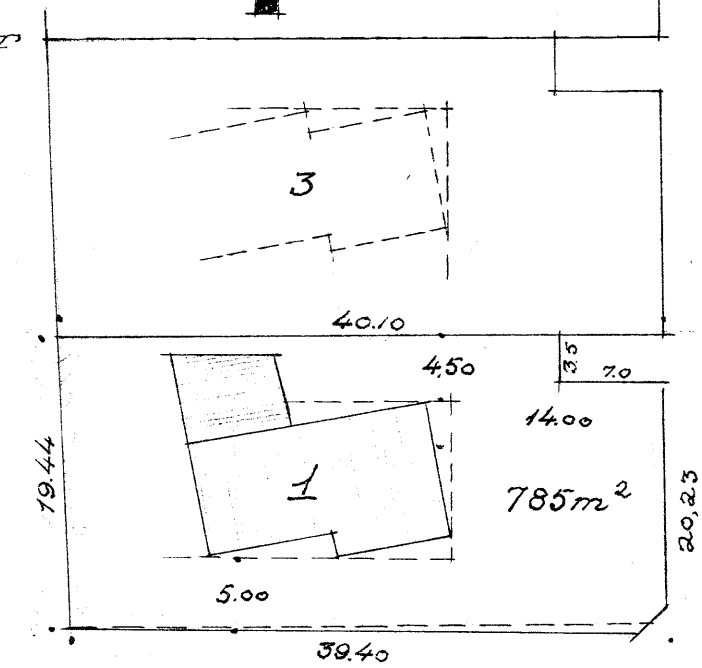

Reykjavík, 2 júní 1961.
 Ólafur Pálsson, M.A.F.I./Ó.P.G.