

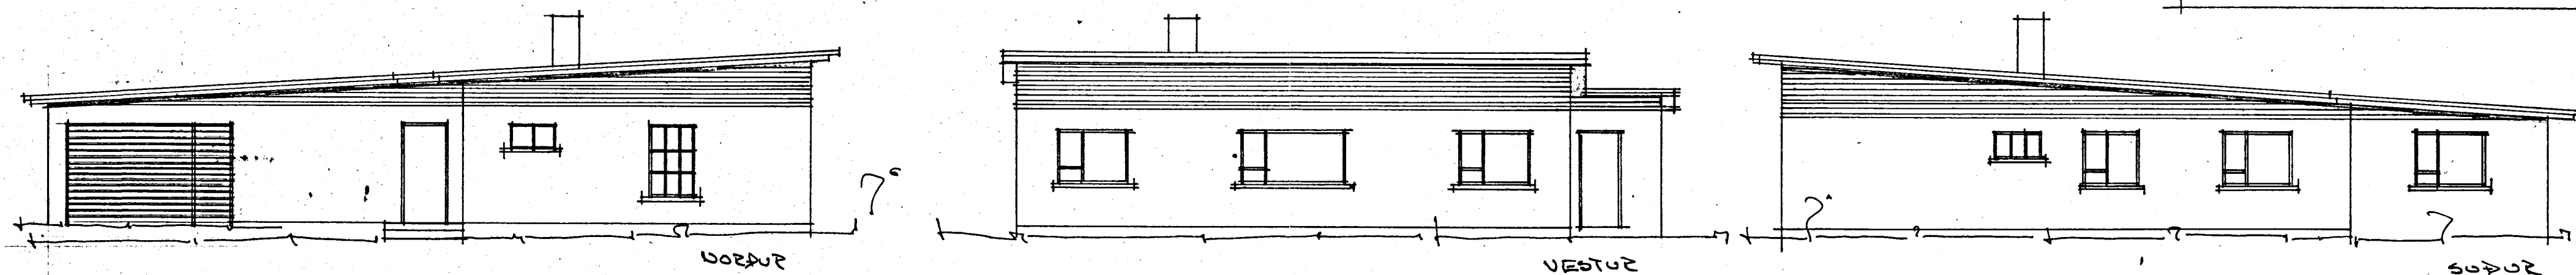
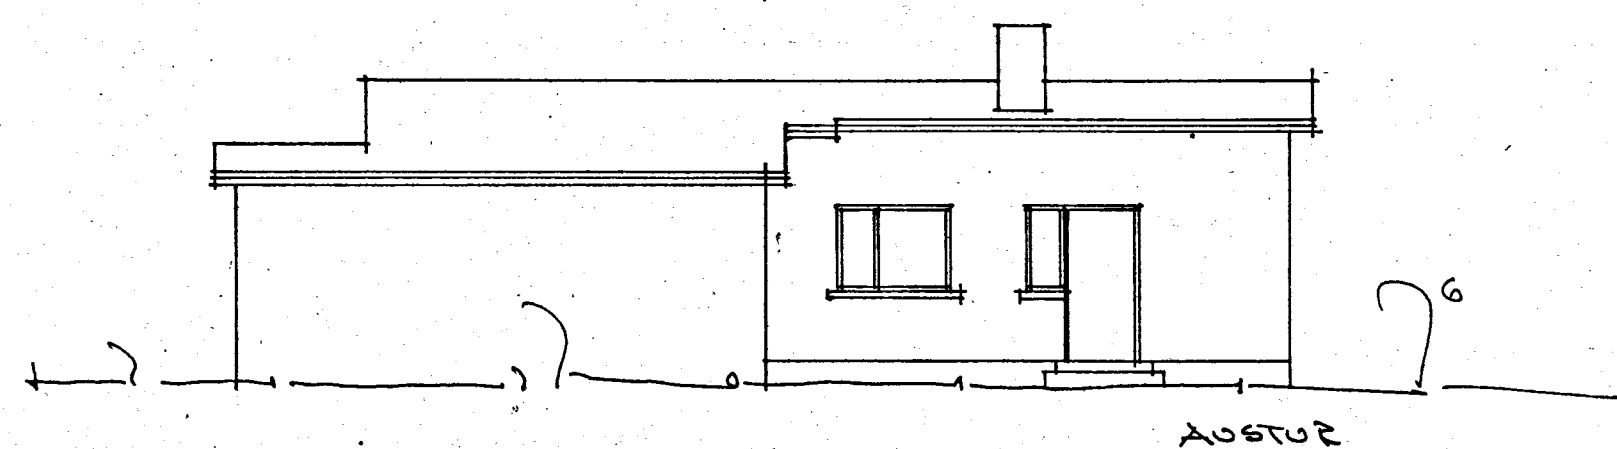
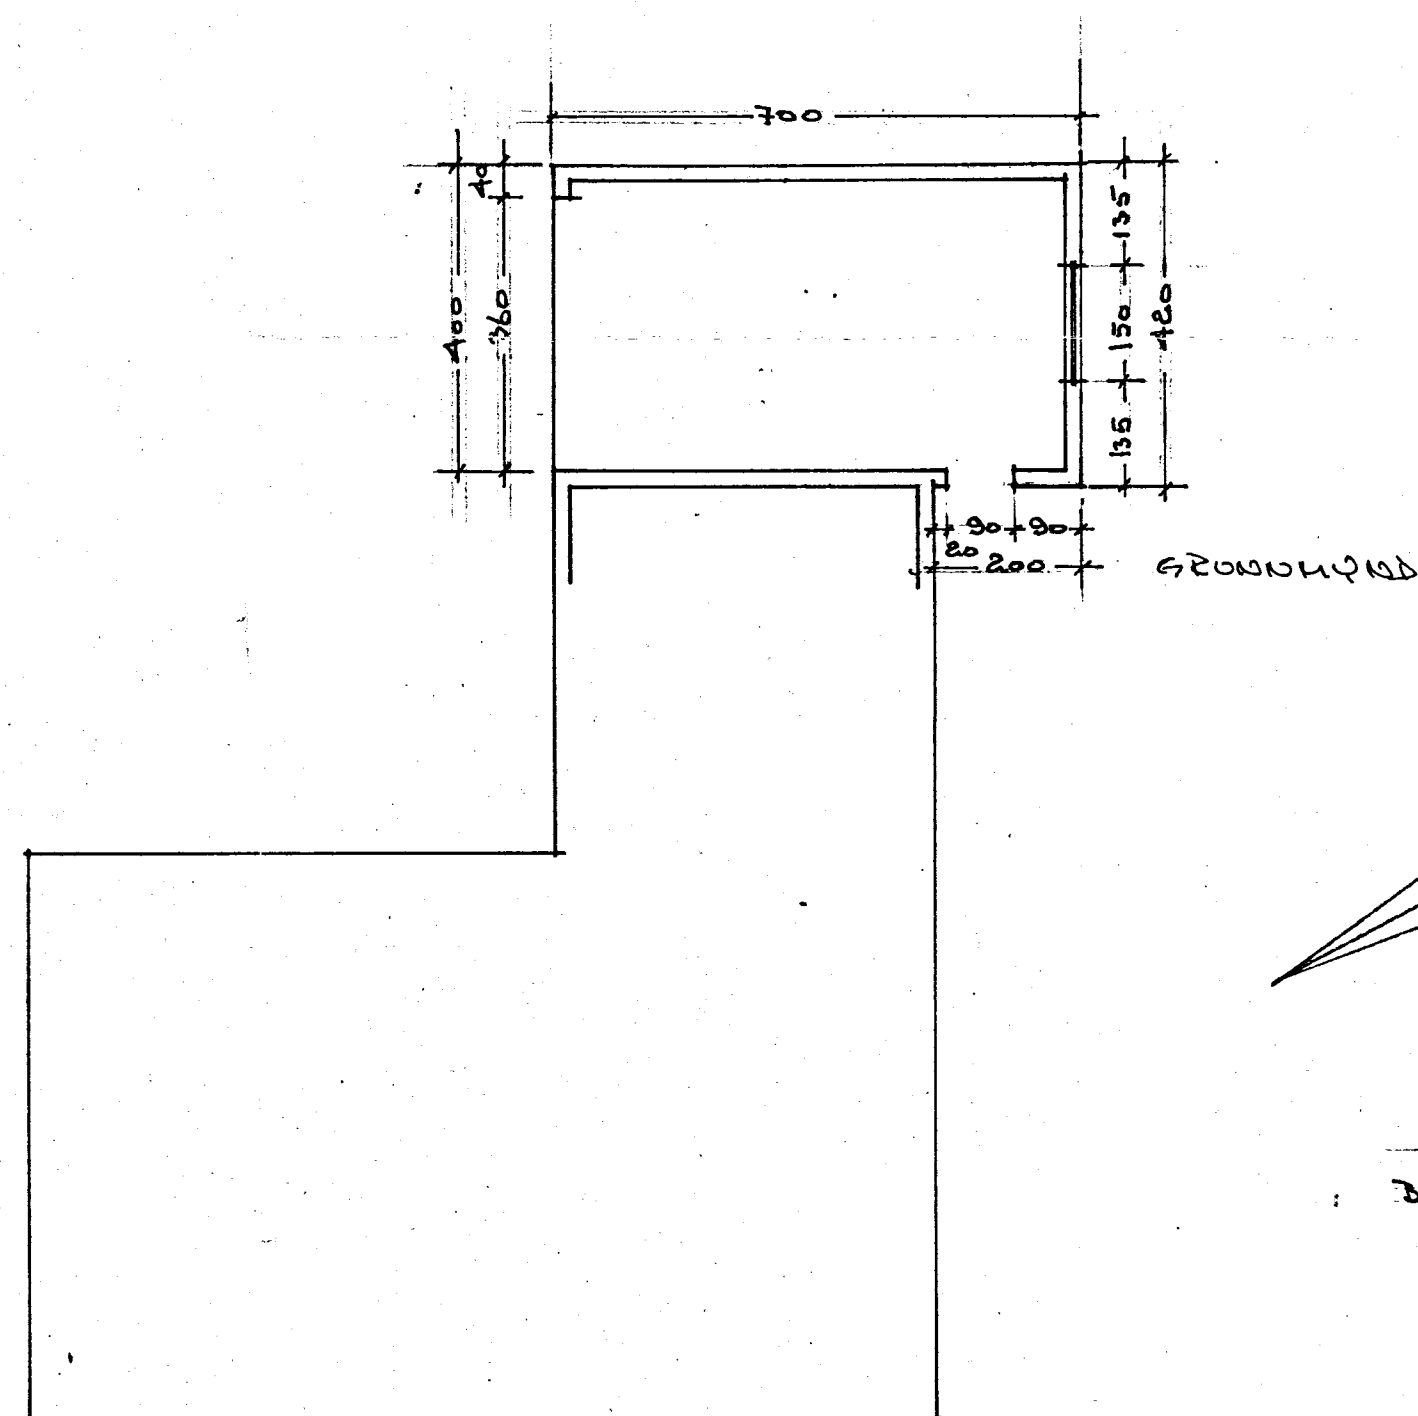


sp. 27.7.1966

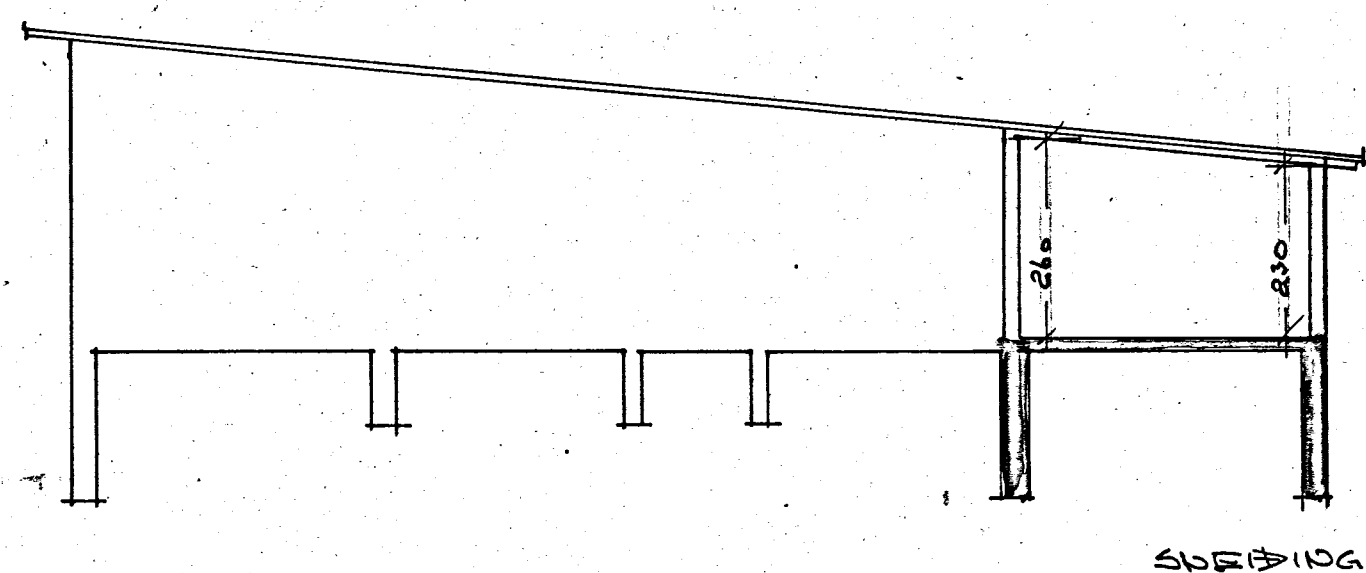

LÖD 660 M²
HUG 115 M²
BÍLSKUR 28 M²

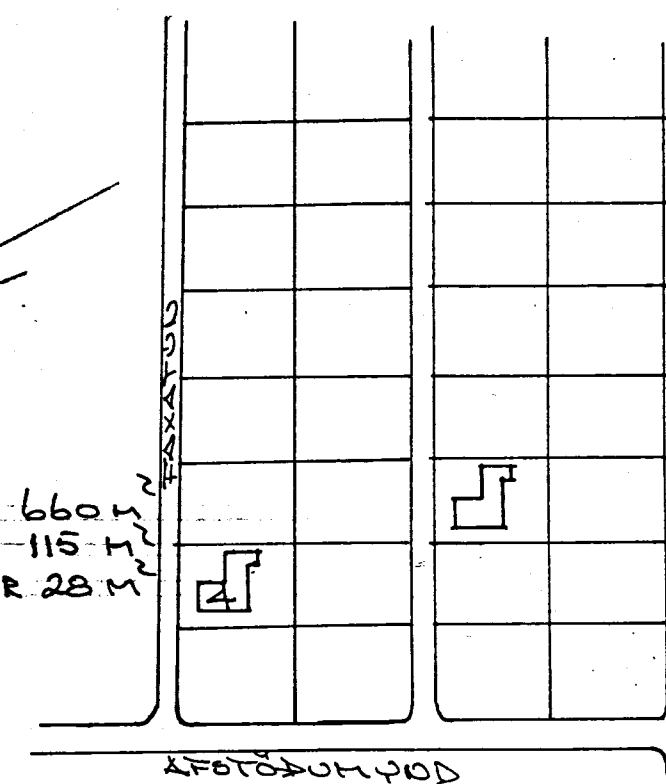

101341

TAXATÚD 4. GABDAHREPP.
BÍLSKUR M. 1.100 & 1.200

REYKJAVÍK JÚLÍ 66
Ólafur Sigmundsson