

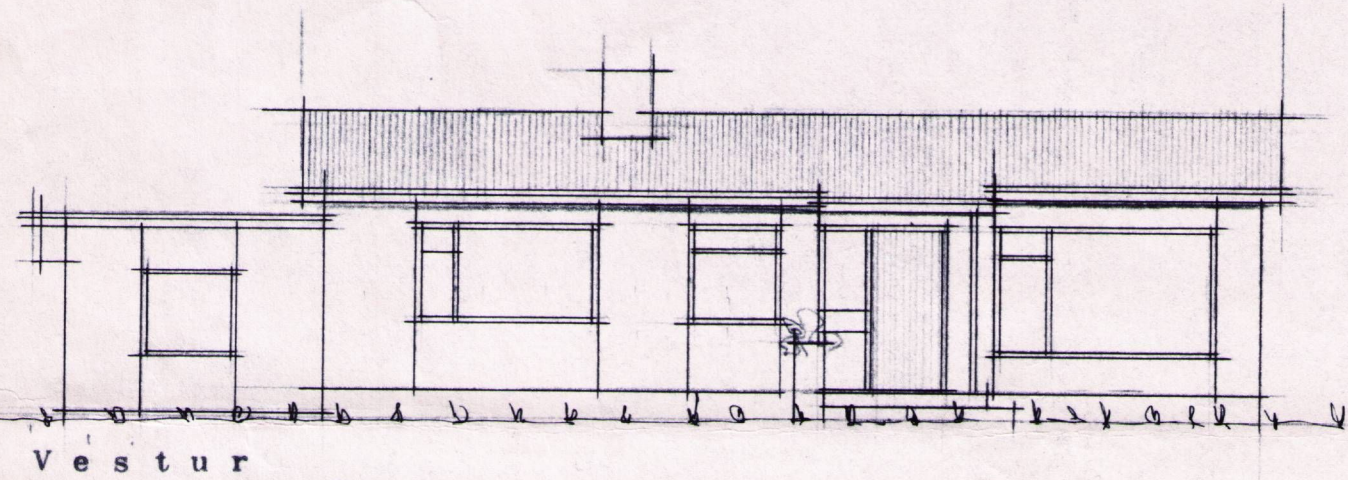
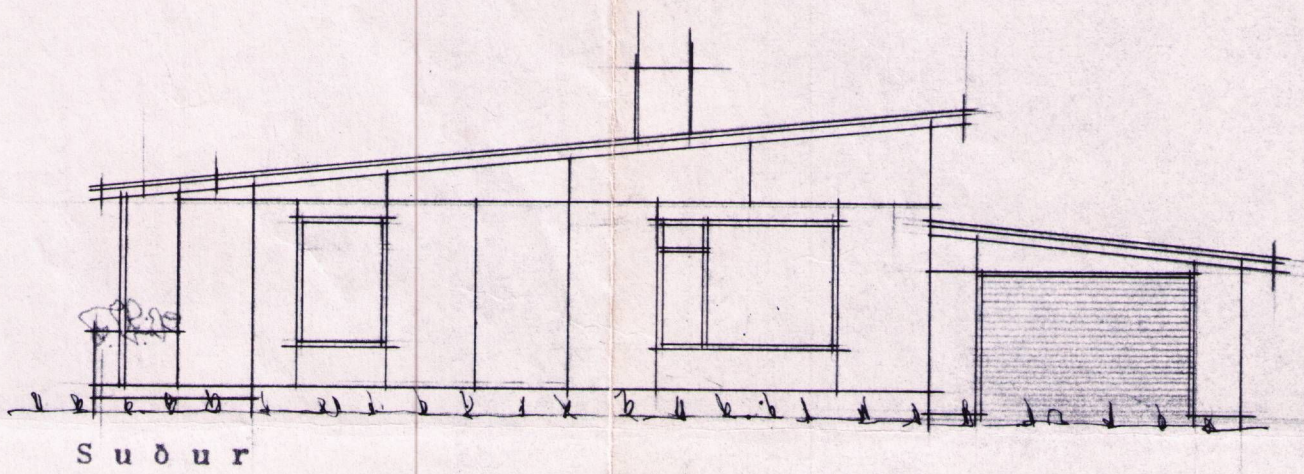
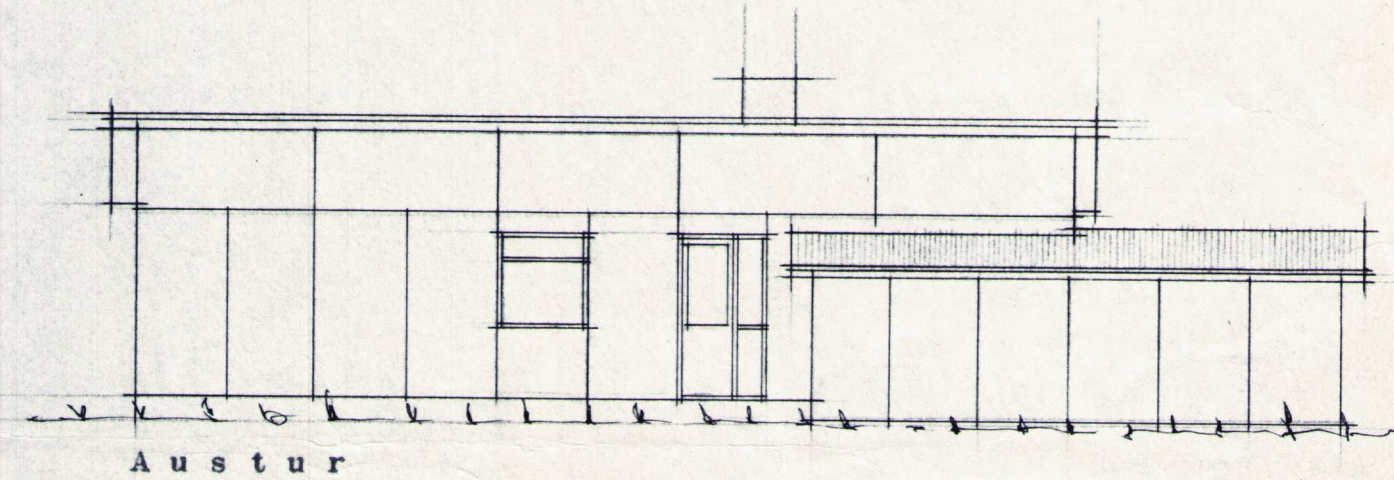
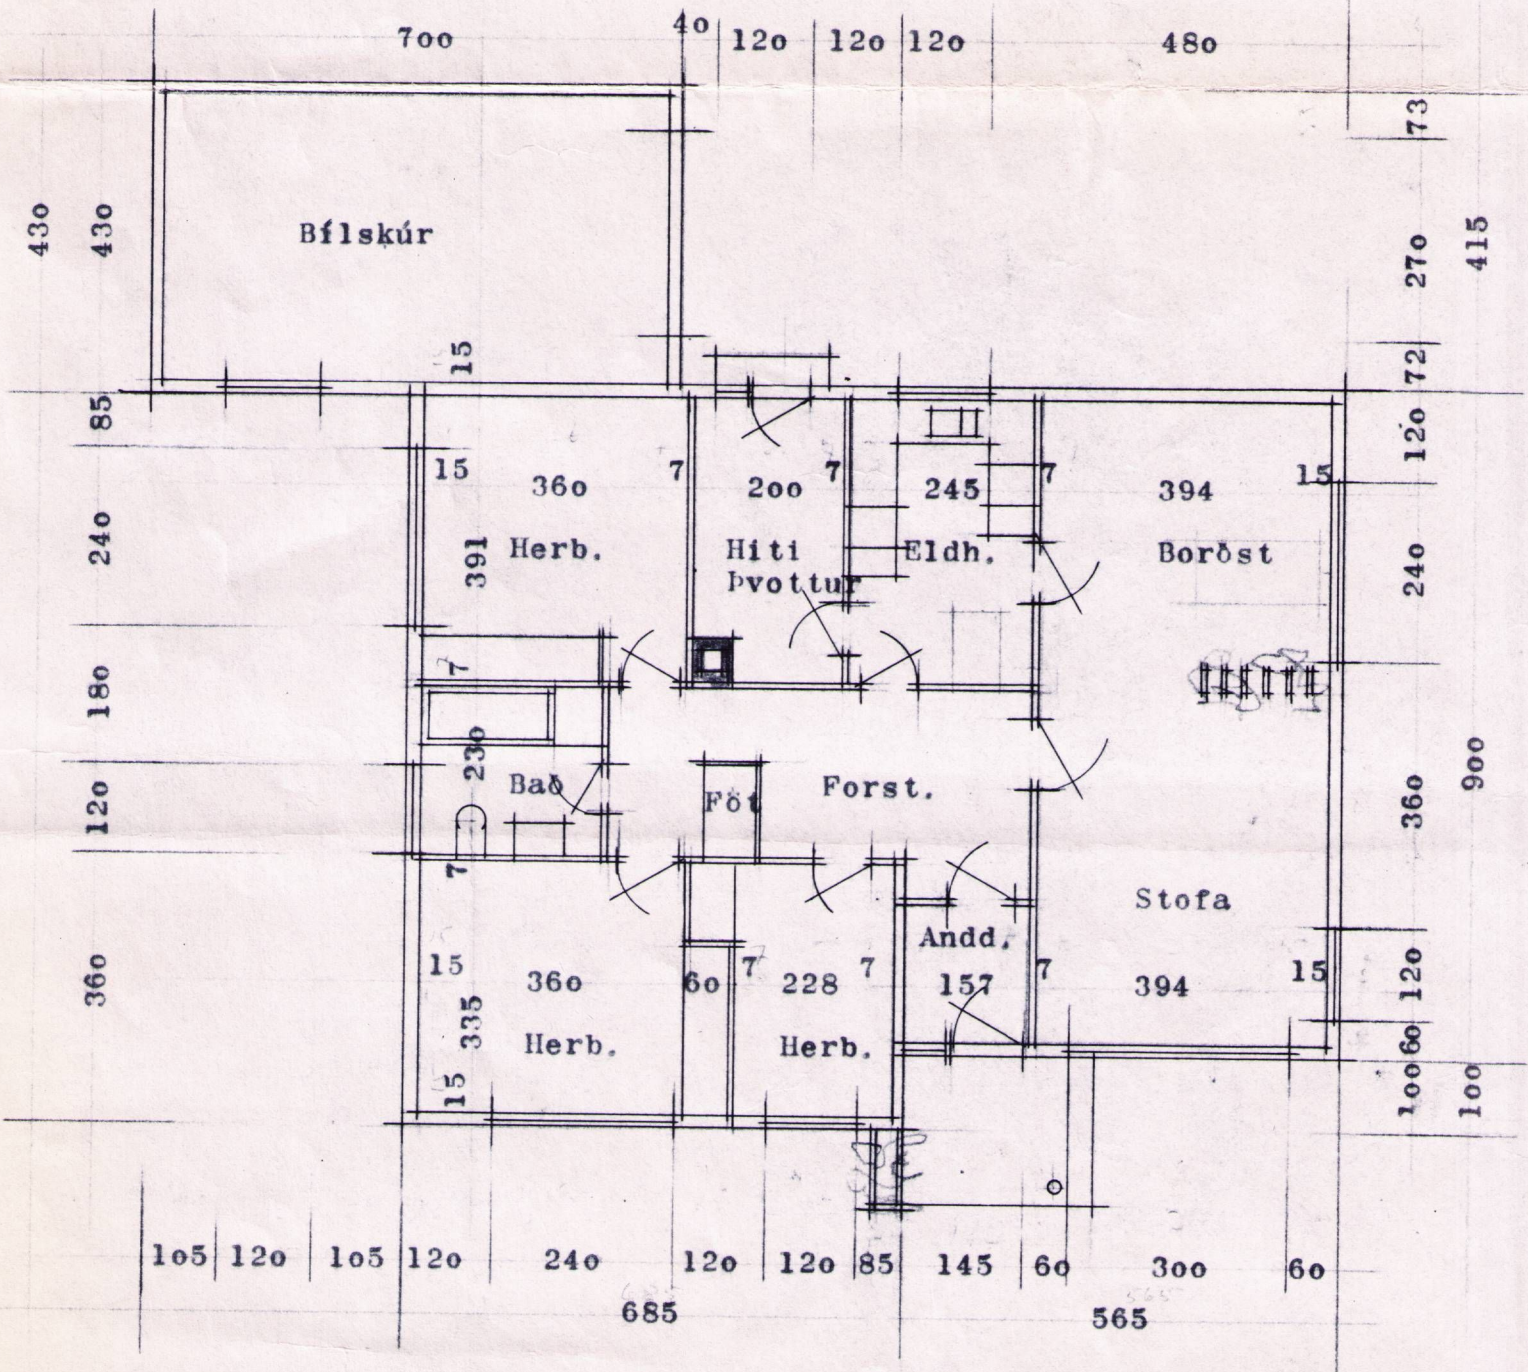
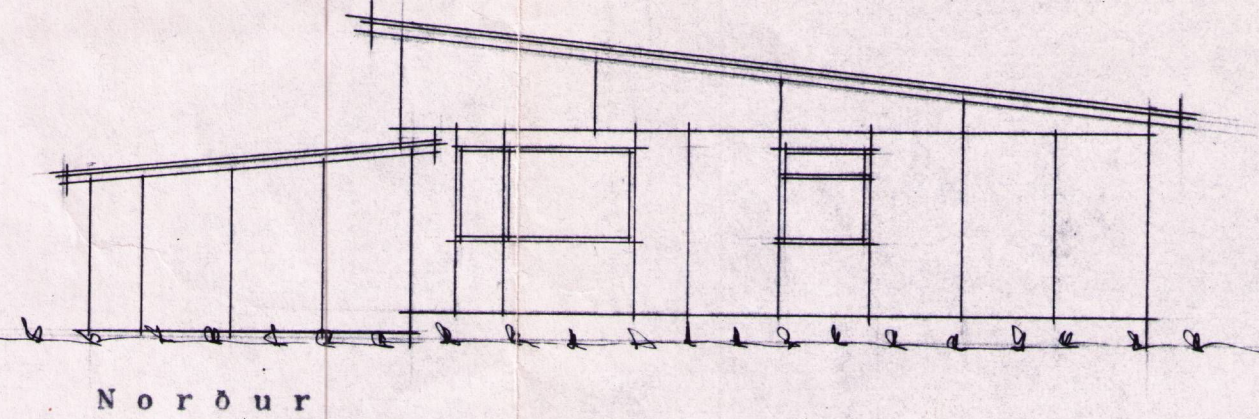


Sp. 17.8.'62
Sigurður Sigurðsson
Byggingar. Höf. 19.

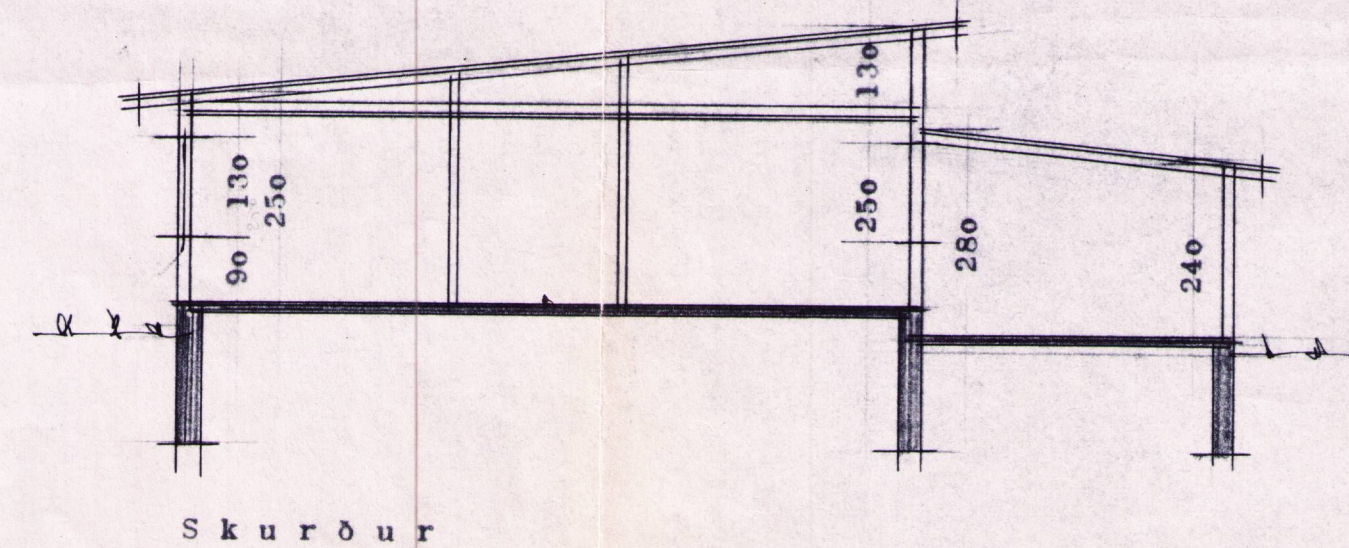

Grunnmynd

0019150

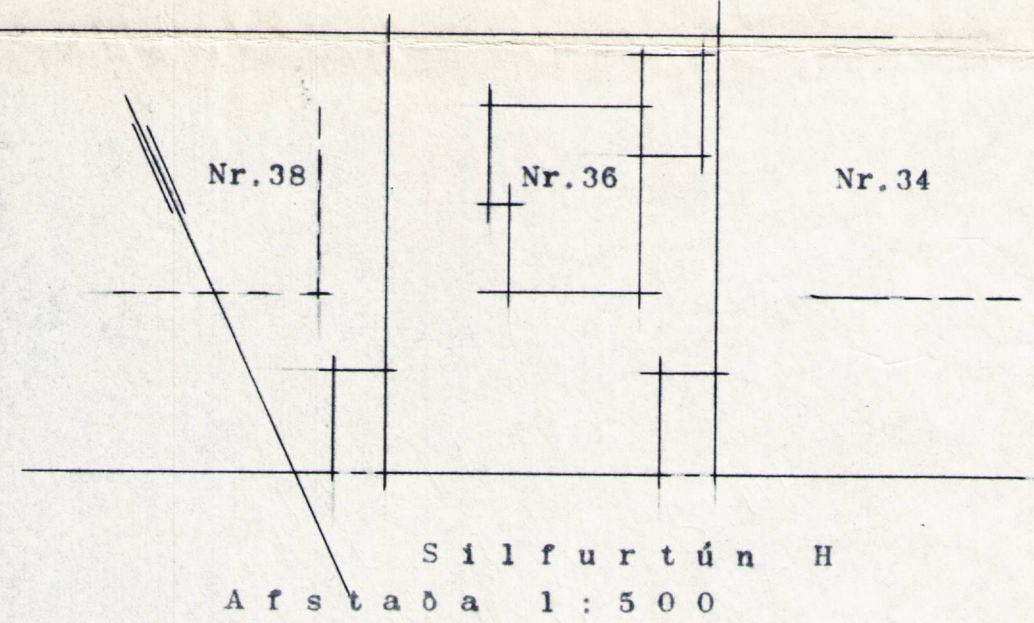