




Hús Garðars S. Gíslasonar
Seltúnir
M^o 1:100

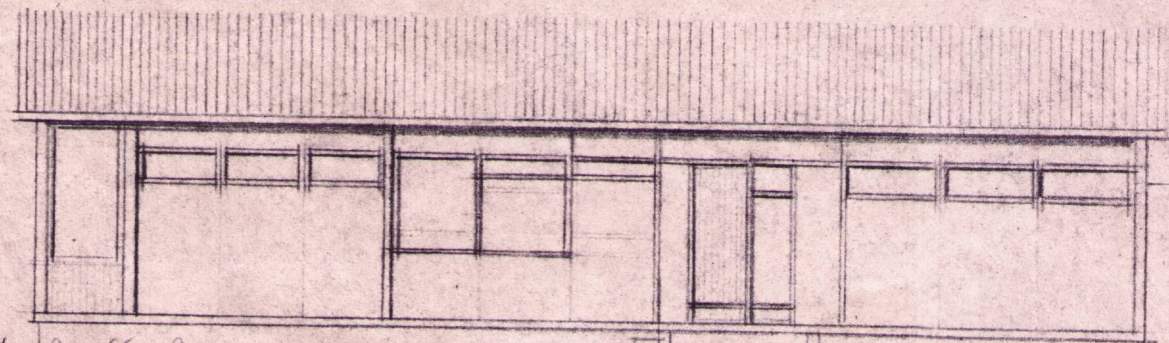


Austur

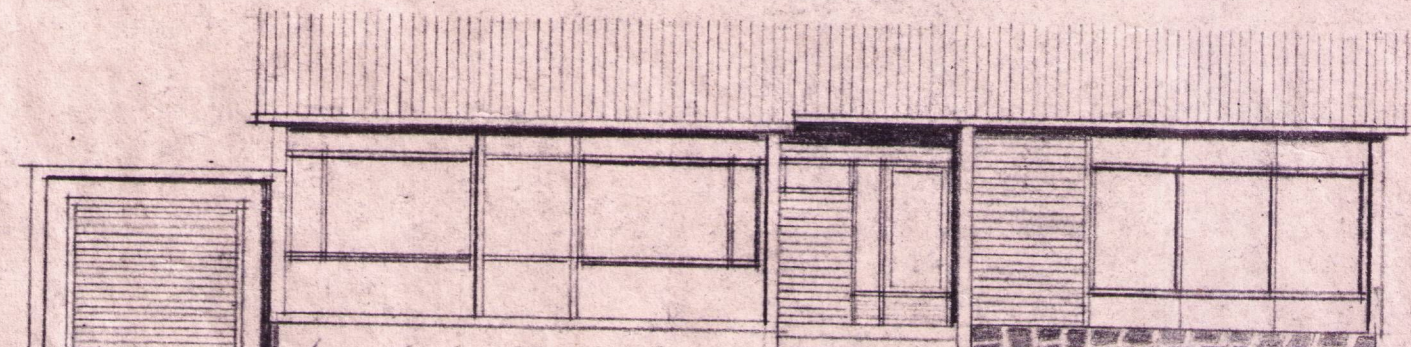


Vestur

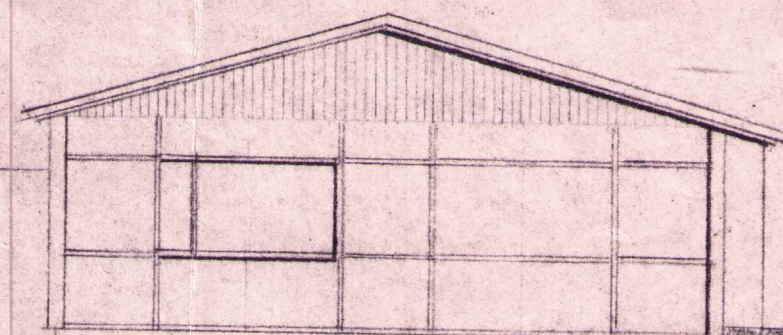

Norður

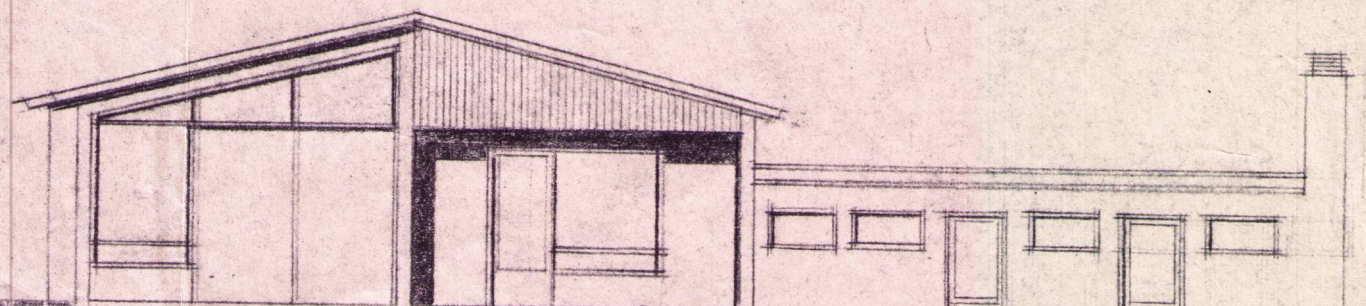

Suður

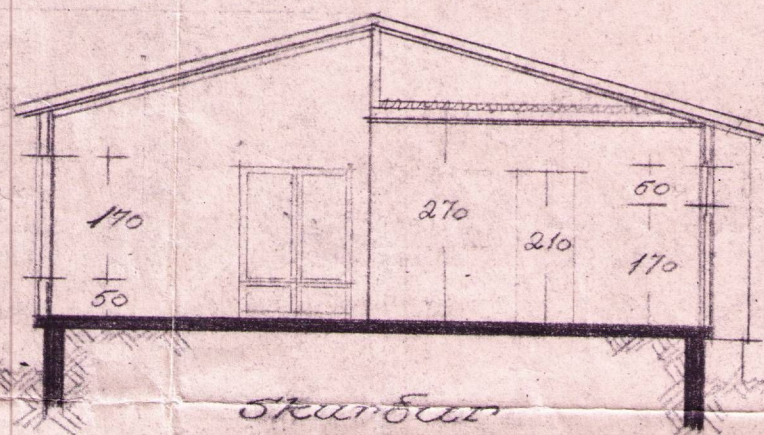


Skarður

9/5 '58 samf.


Samf.

Guðmar Jónsson

Hús 130,6 m²
Bílskúr 37,8 m²

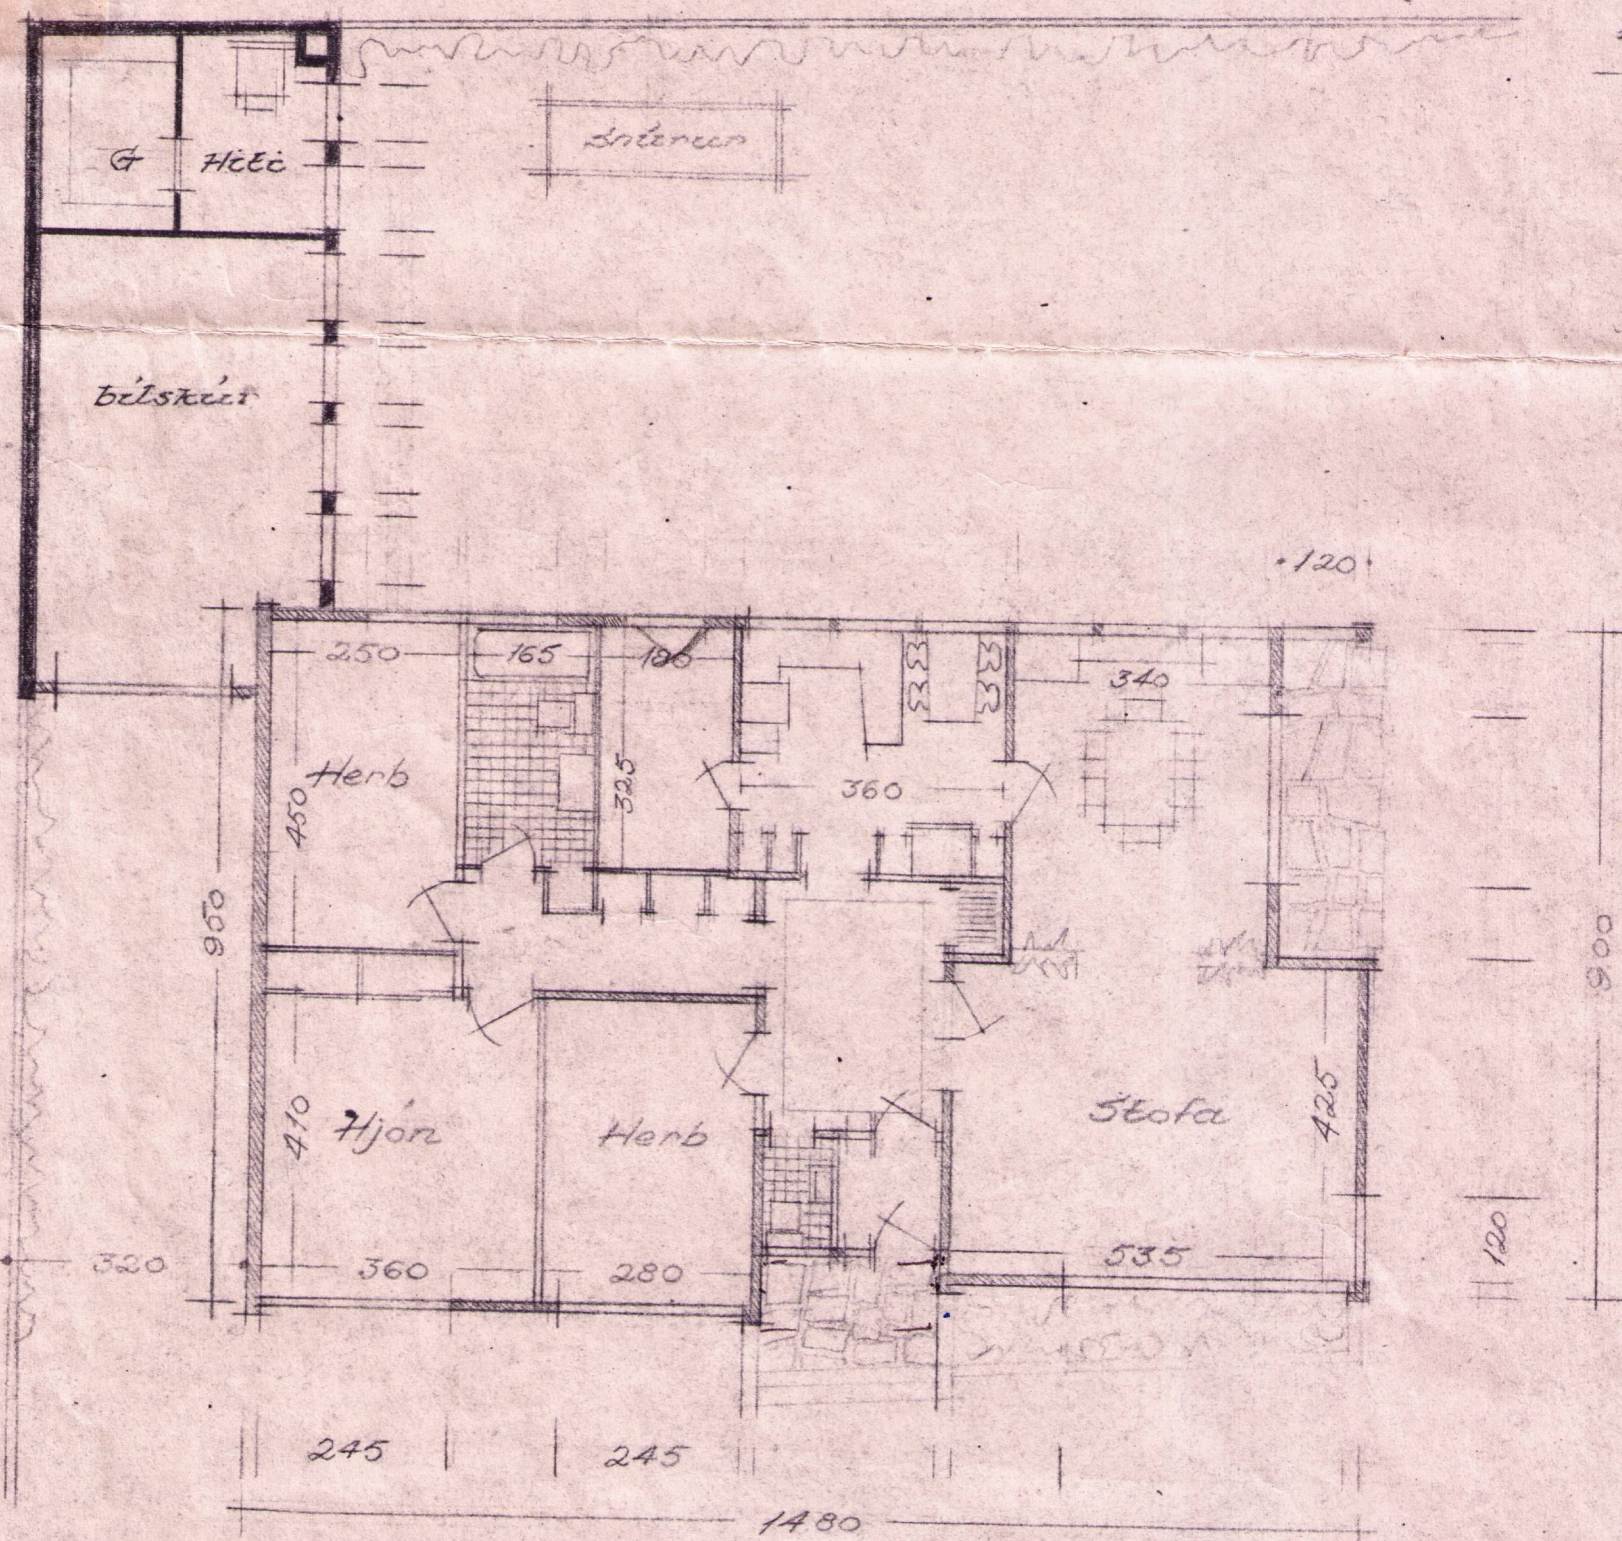

Afskipta 1:500

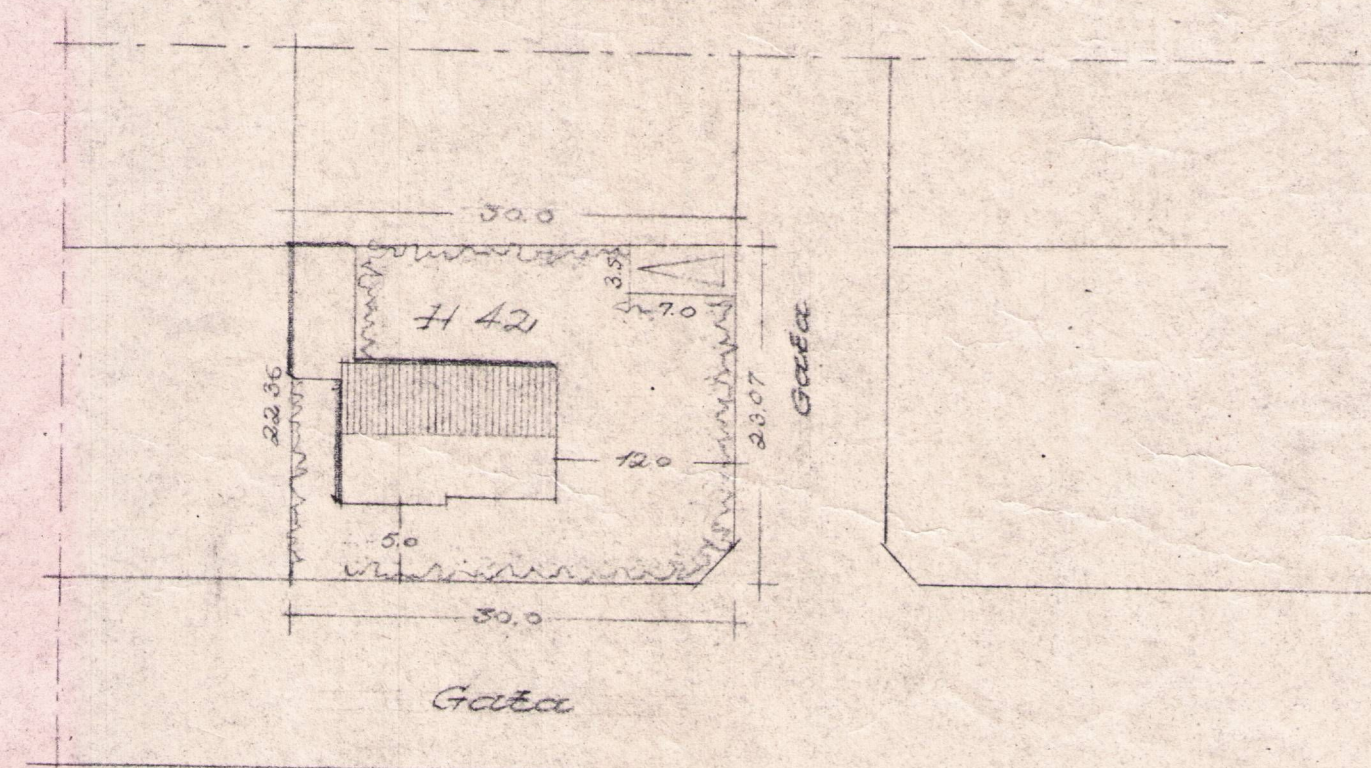

0019154

Reykjavík, í maí 1958
Ólafur Guðlormsson.