
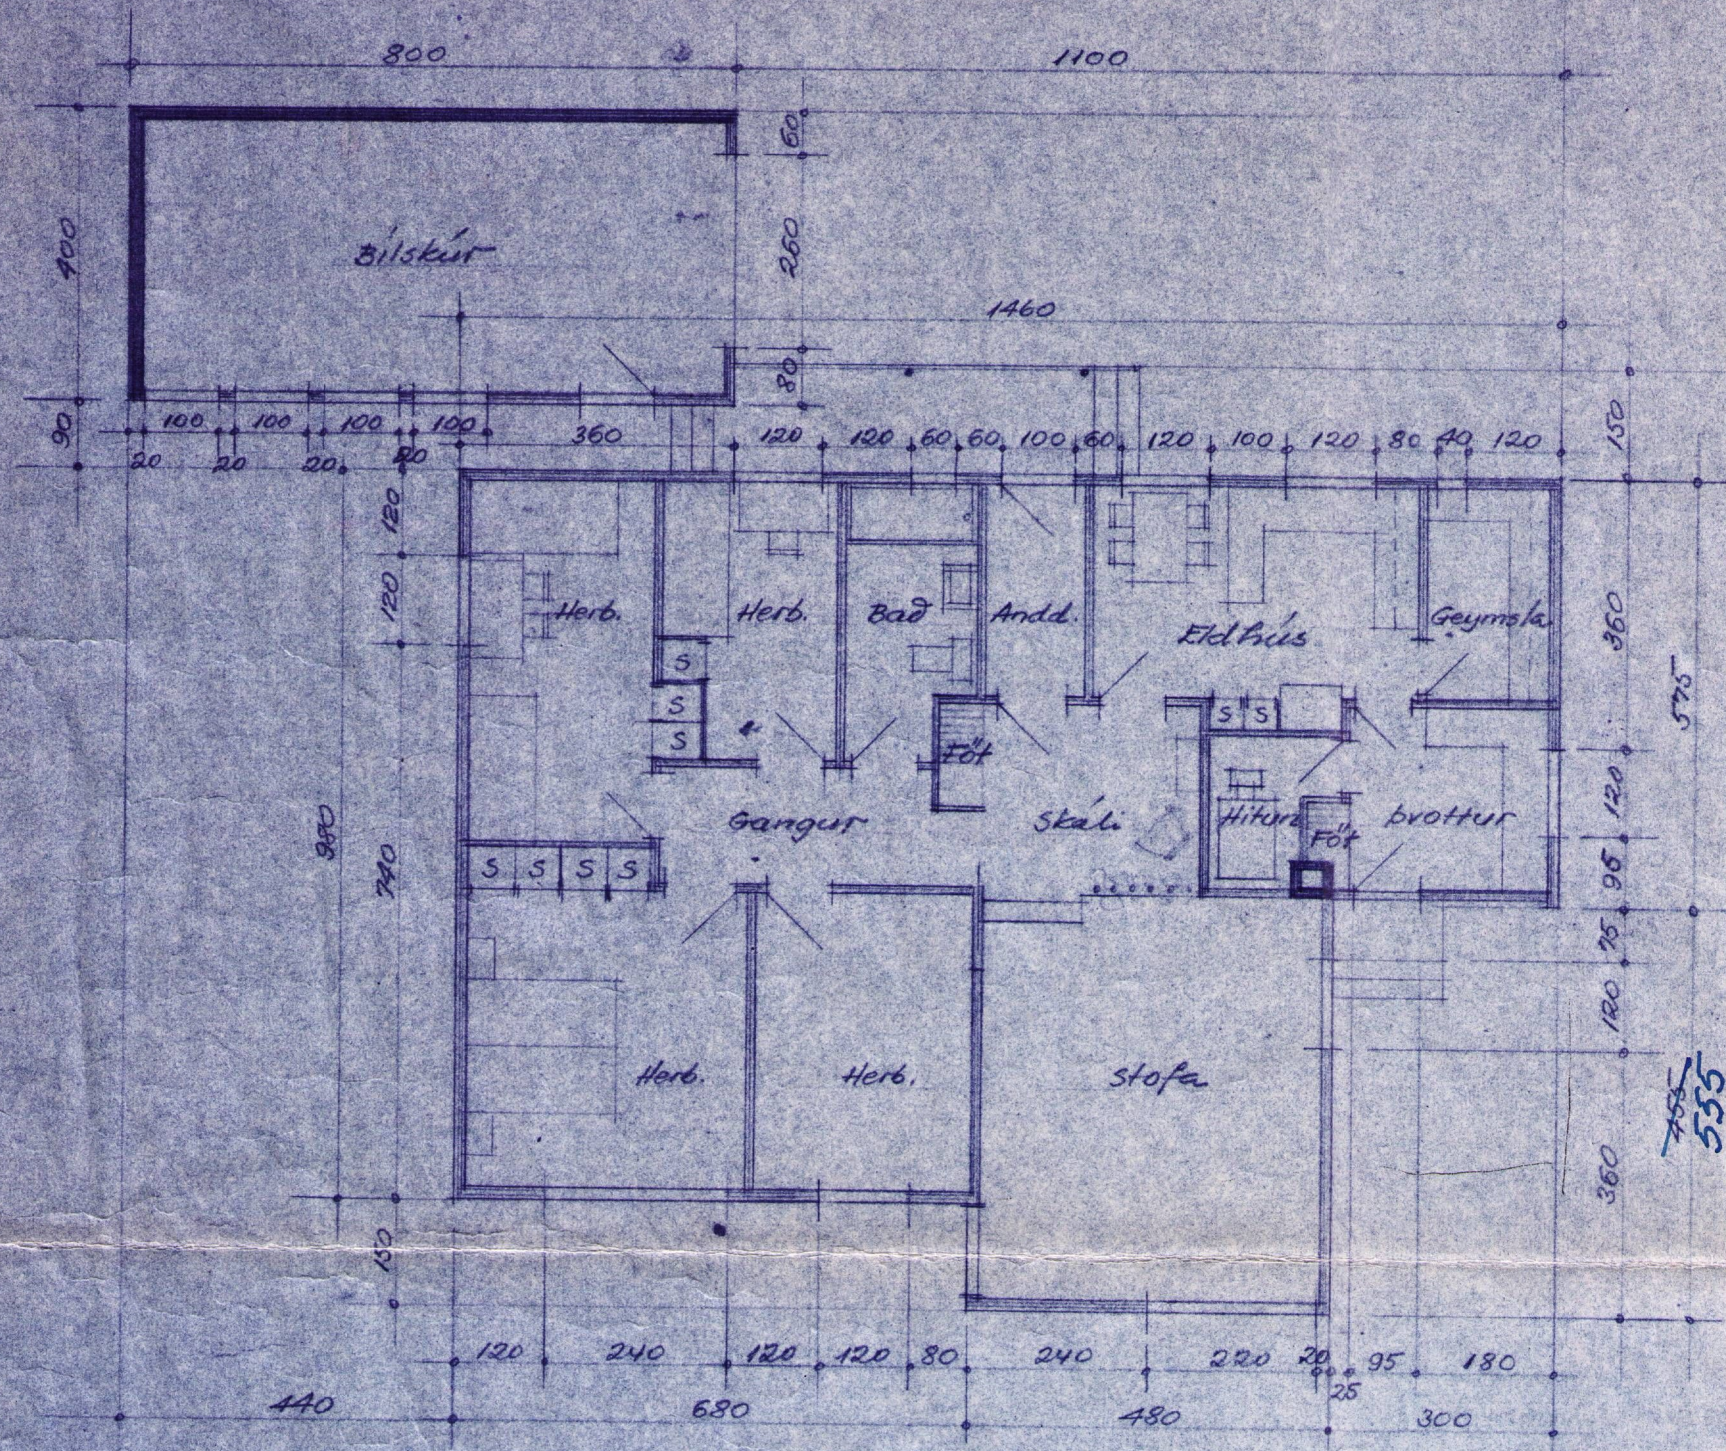
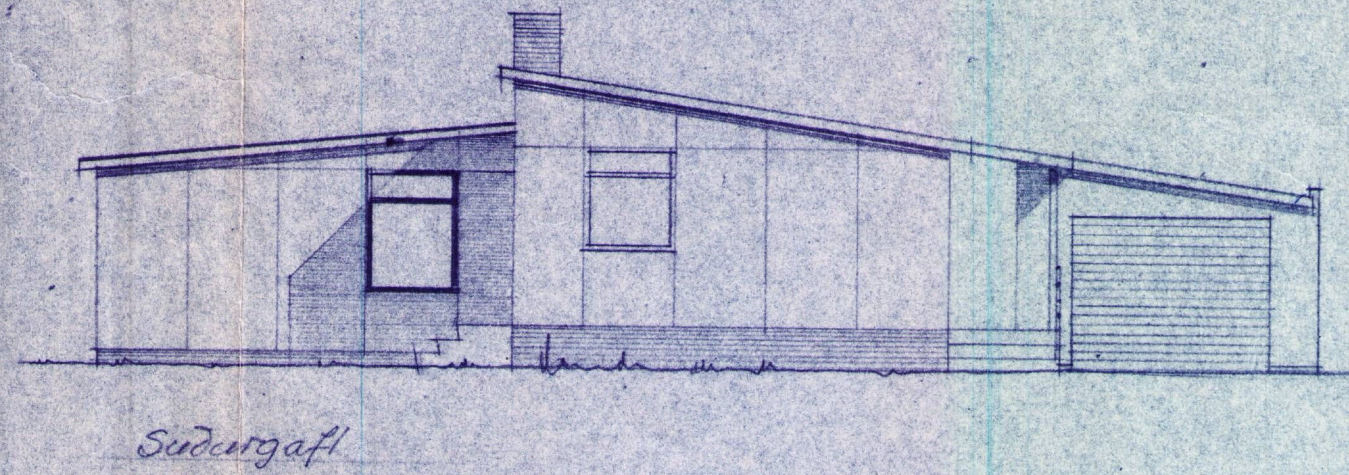
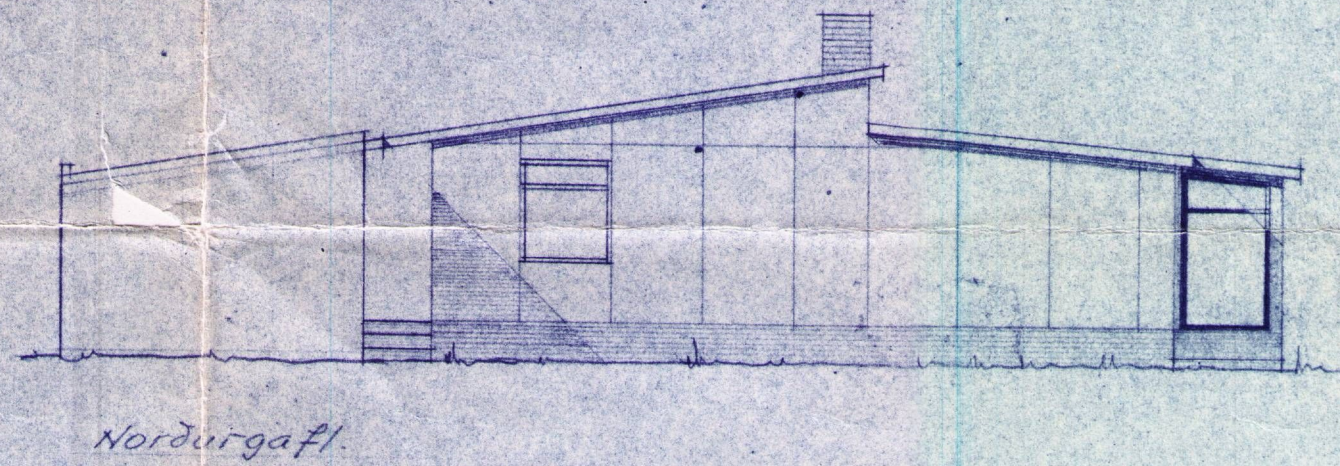
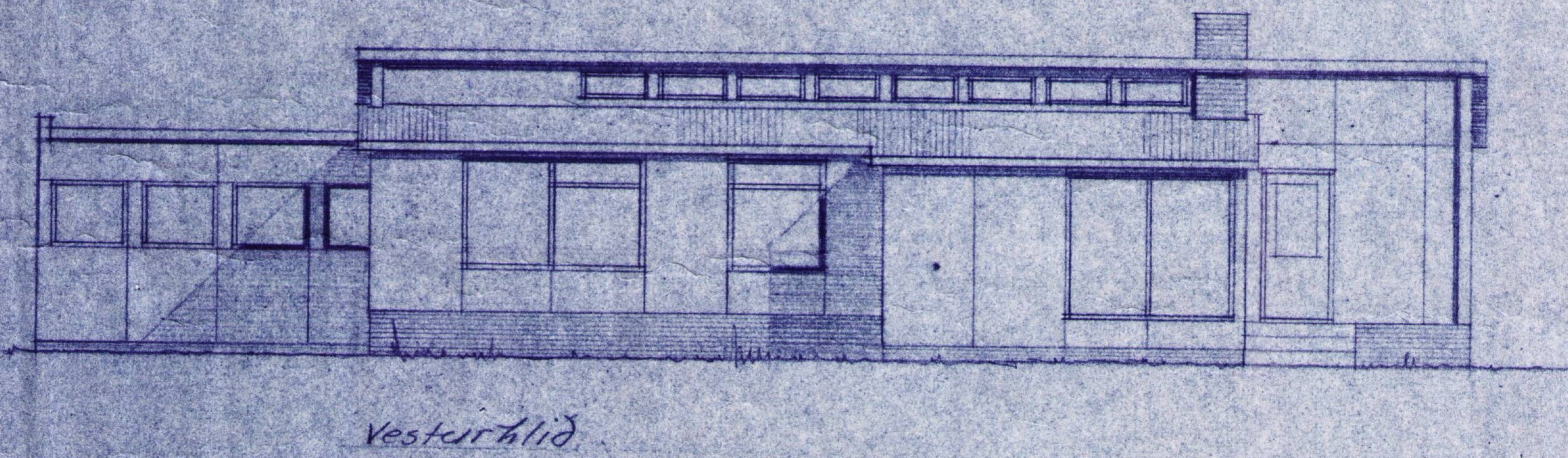
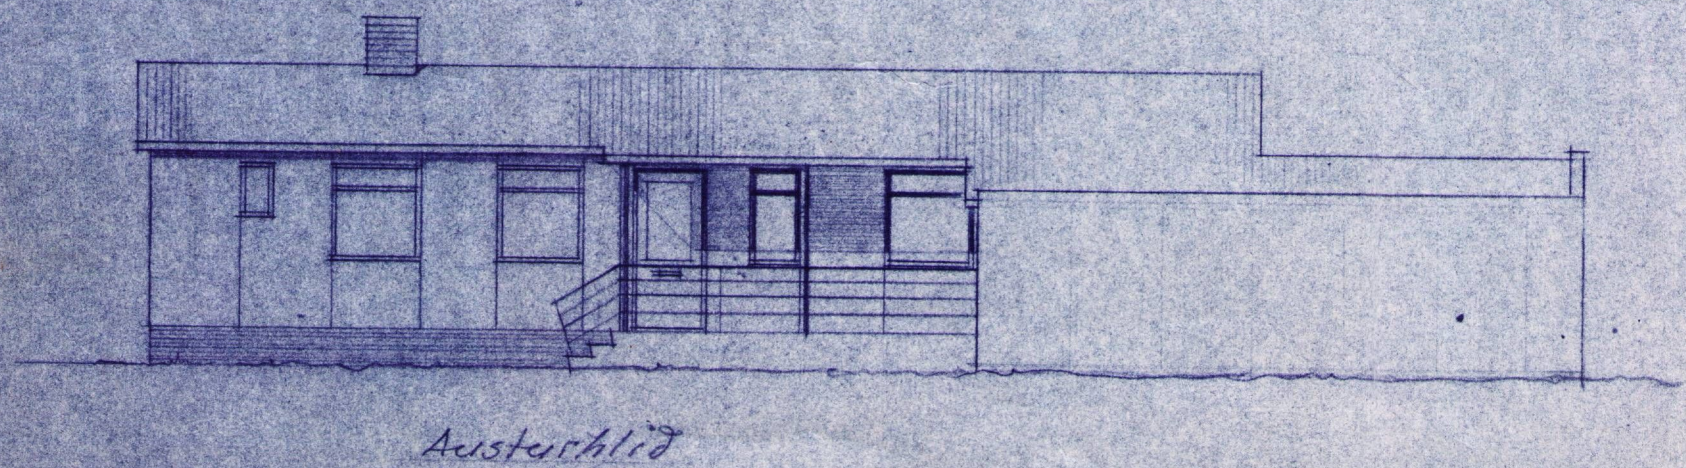
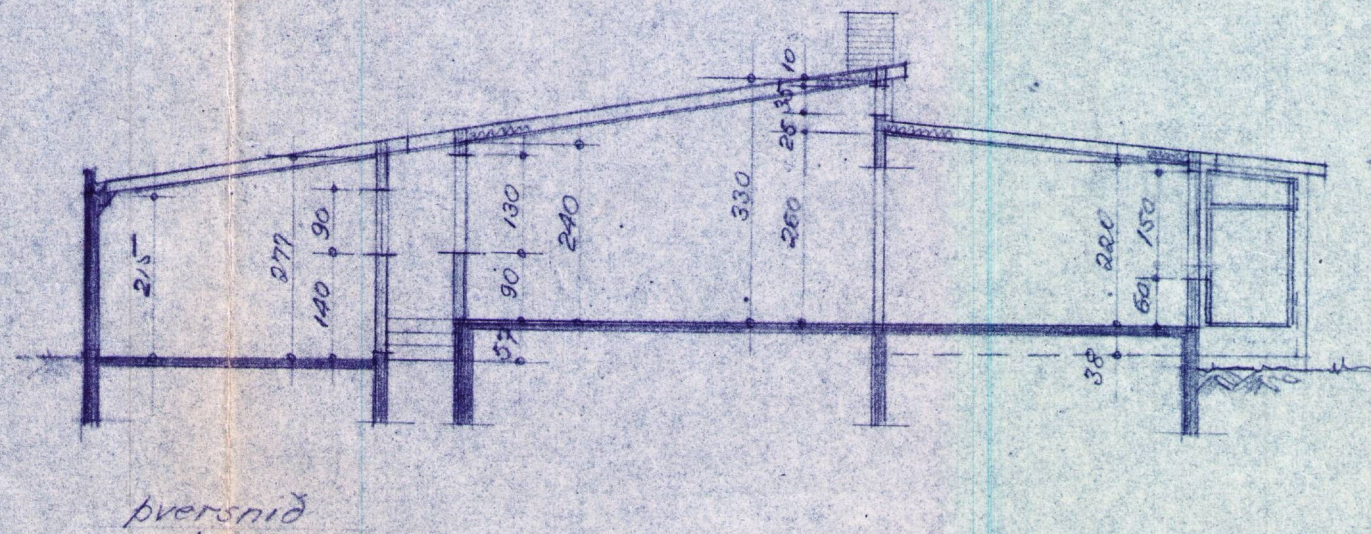


HÚS BJÖRNS MAGNÚSSONAR SILFURTÚNI
M.1:100


Samp. 18/4 58

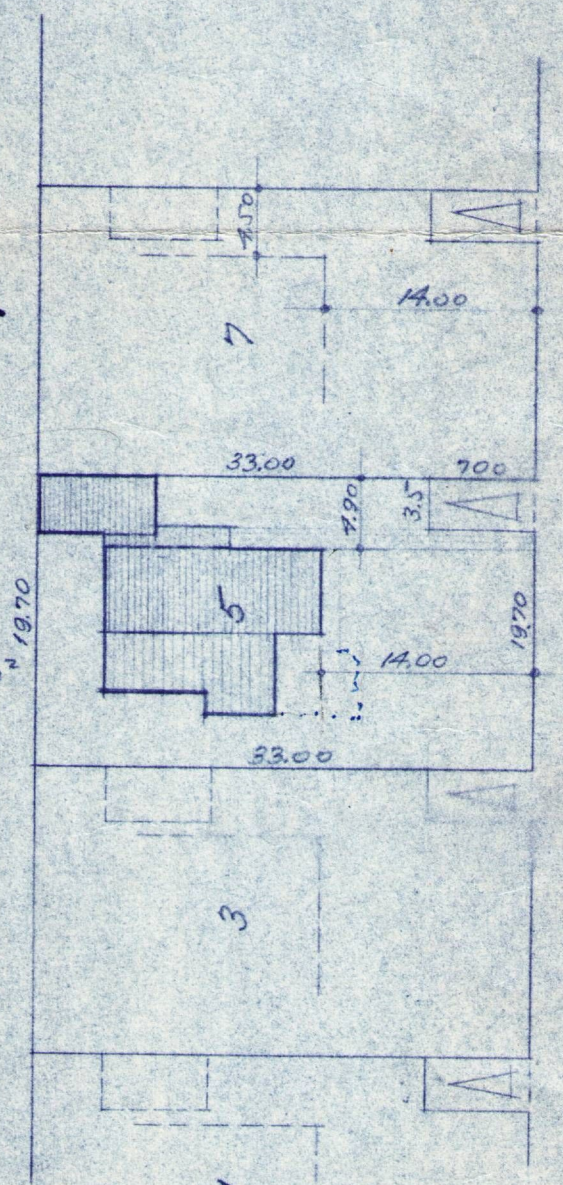

Lođ: 650,10 m²
Hcis: 138,13 "
Bilskur: 32,00 "

Afstöðumynd M. 1:500

0019252

