




Lestrett teikn. 16.11.84
Agur Olafsson

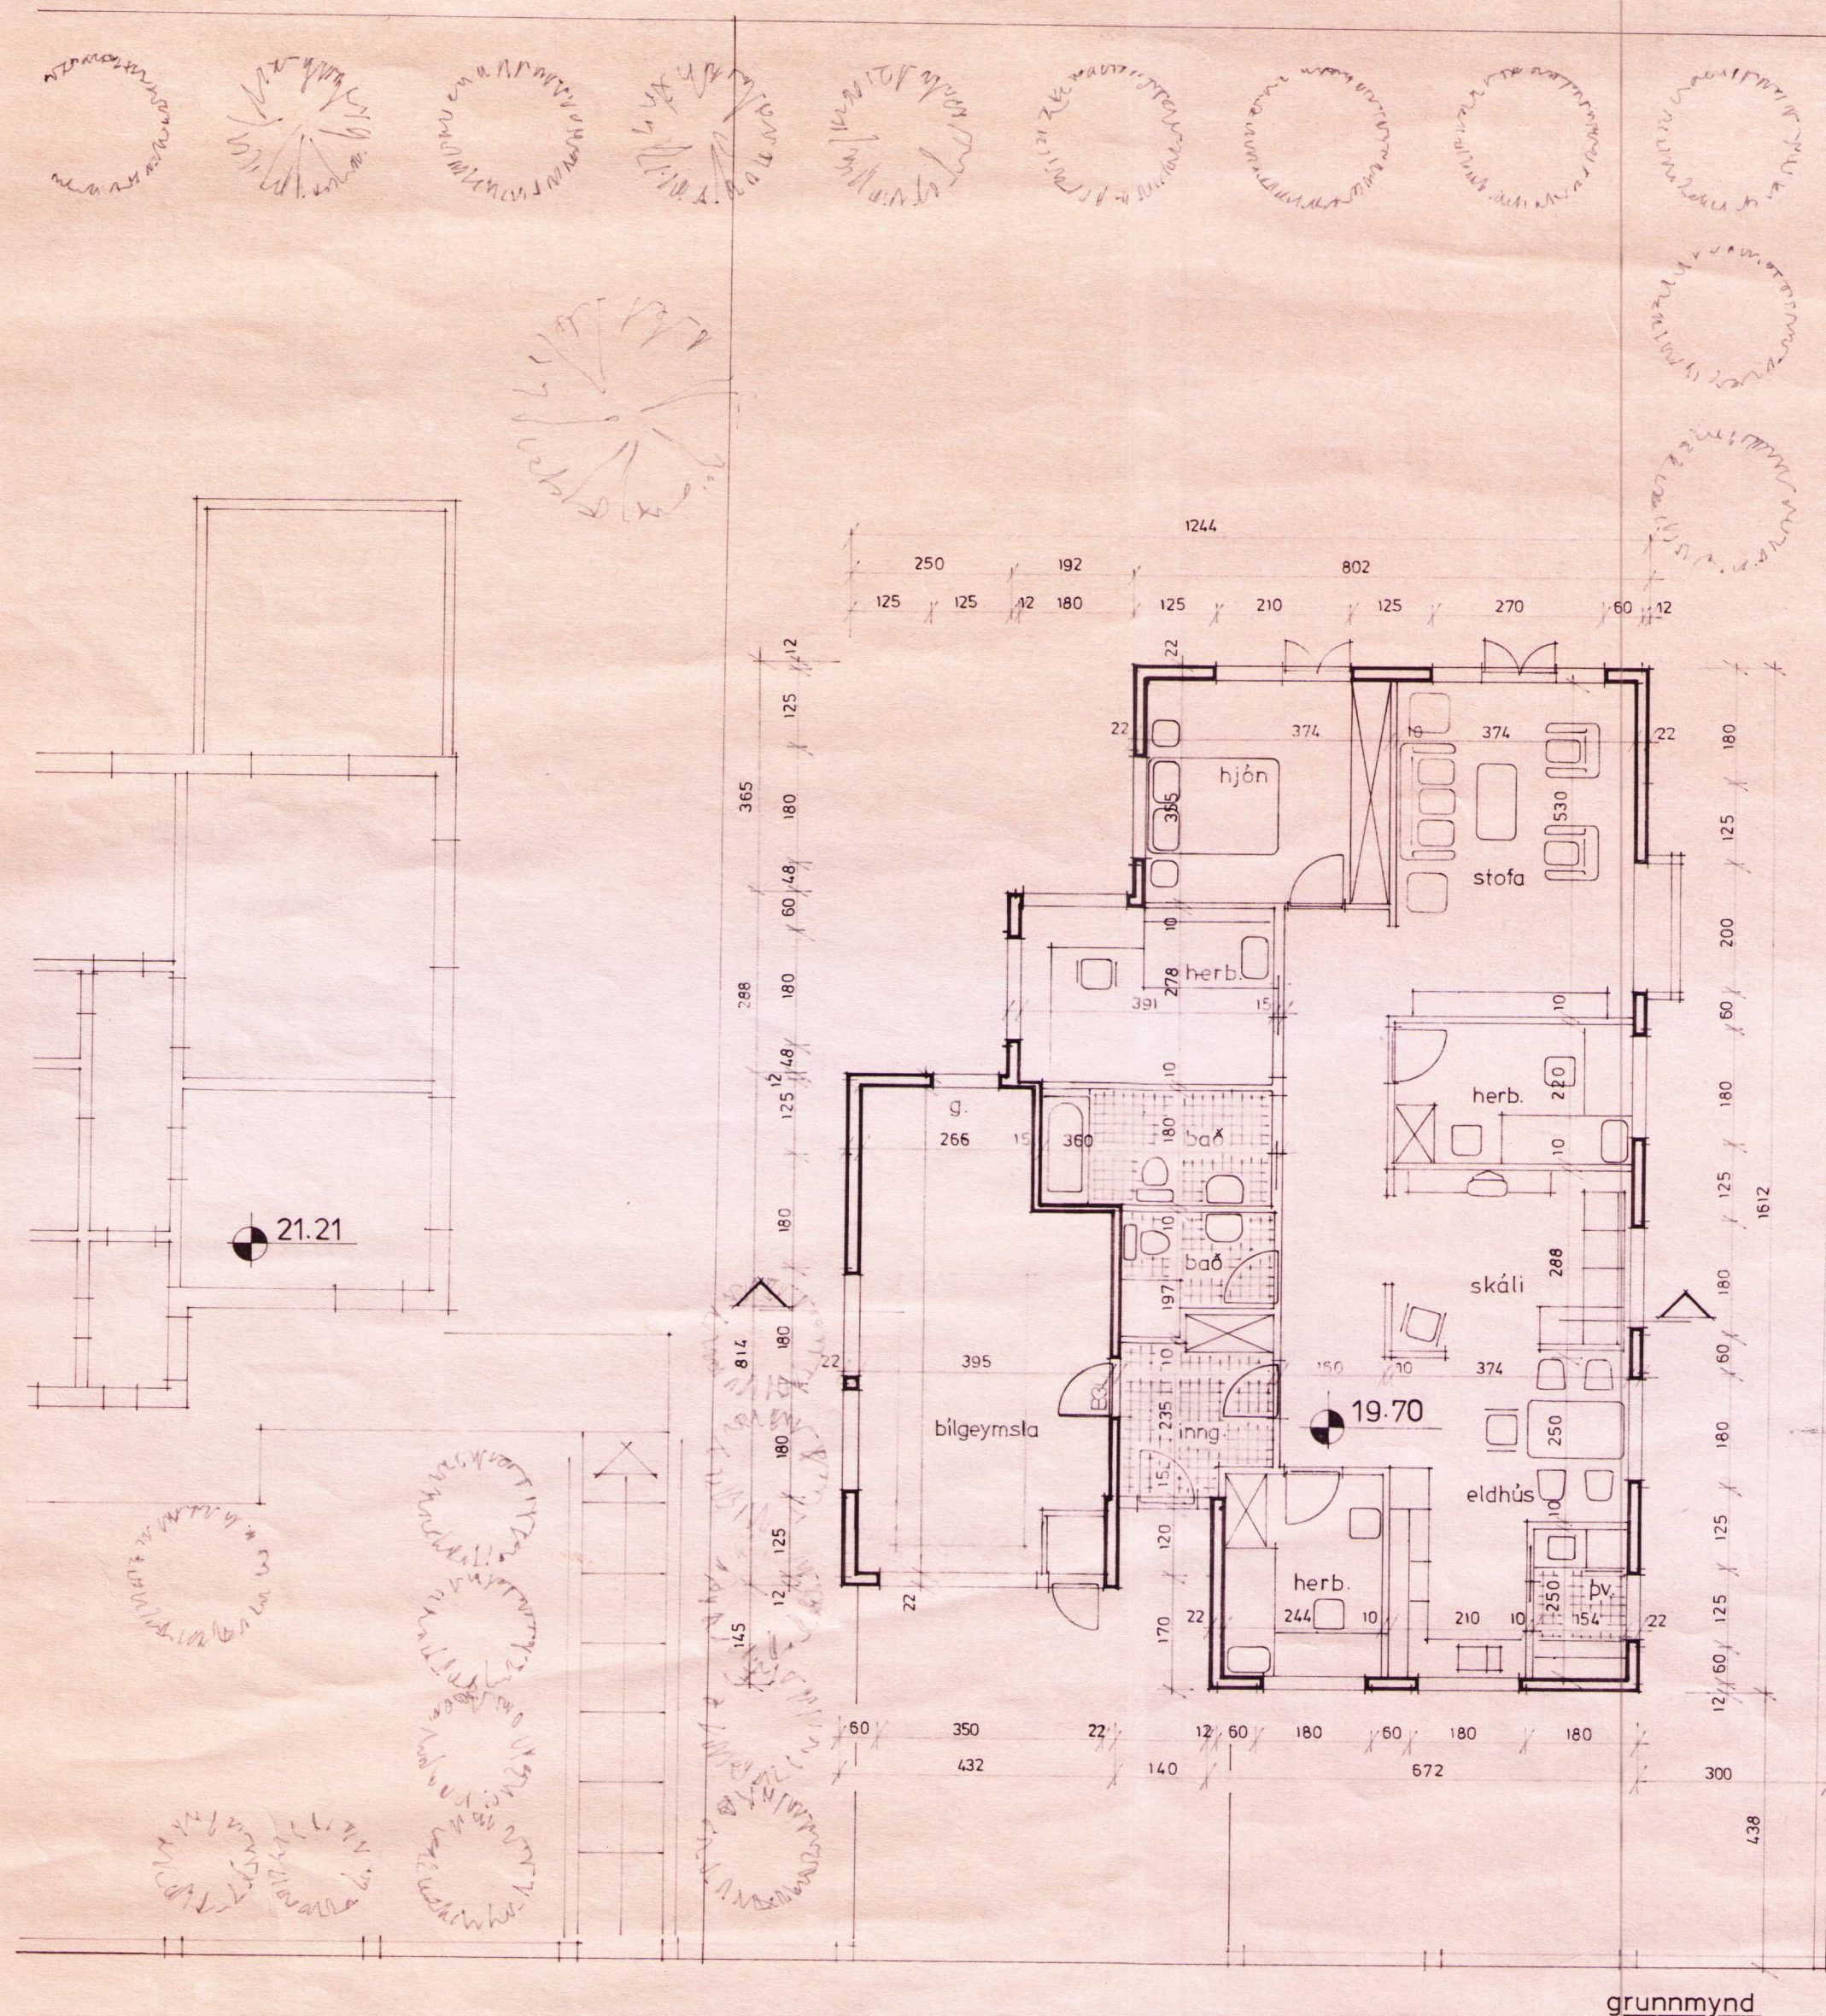

grunnmynd

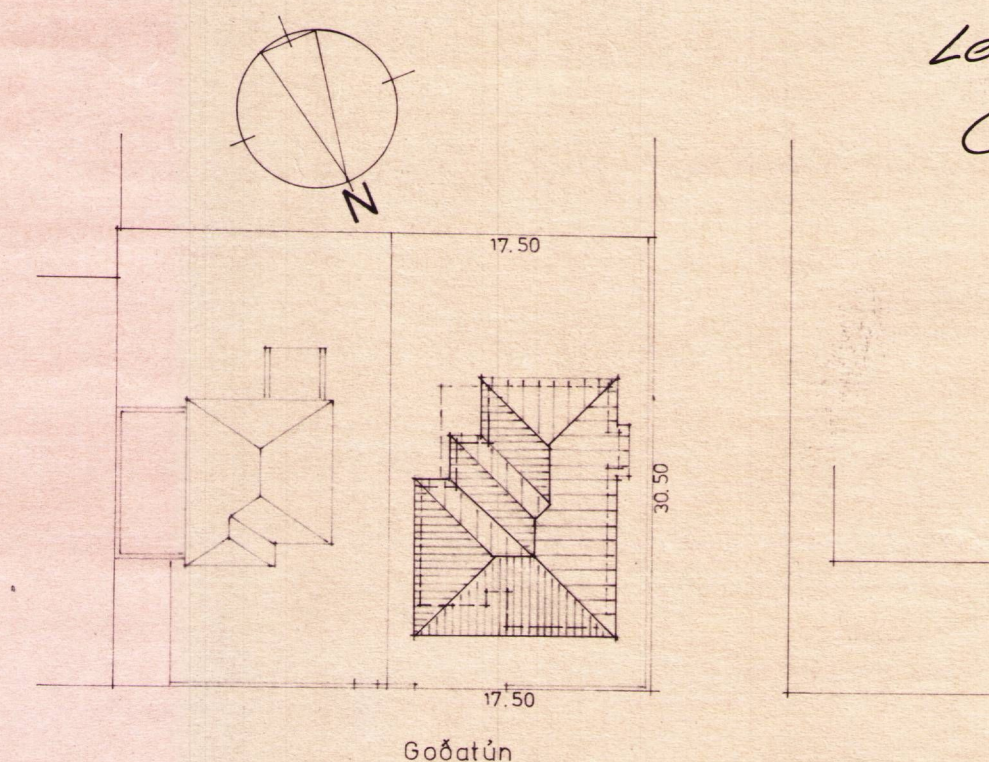

afstöðmynd 1:500

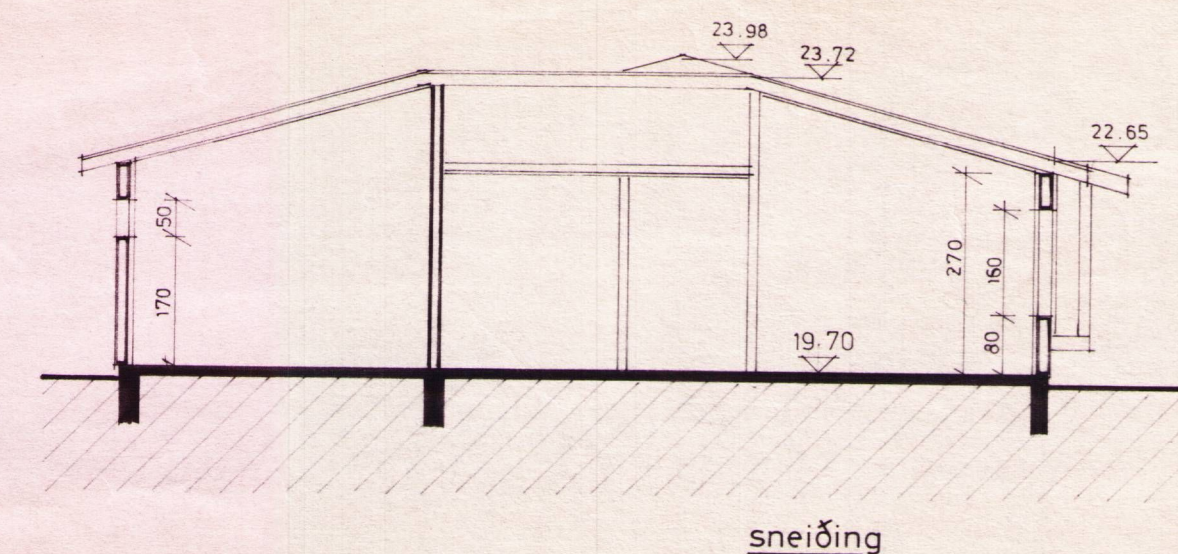

0019111

flatarmál: íbúð 135.6 m²
bílg. & g. 34.1 m²
rúmmál: 575 m³

Arkitektar: Pálmar Olason og Einar Ingimarsson Vinnustofa Bergstaðastræti 13, 101 Reykjavík, sími: 17572	GOÐATÚN 6, GÆÐABÆ
unnið/dags ág/sept 84, PÖI.EI . br. 27. sept. 84, EI.	grunnmynd, afstöðmynd, sneiðing
<i>Einar Ingimarsson</i>	kvarði 1:100, 1:500 Rb/SfB