
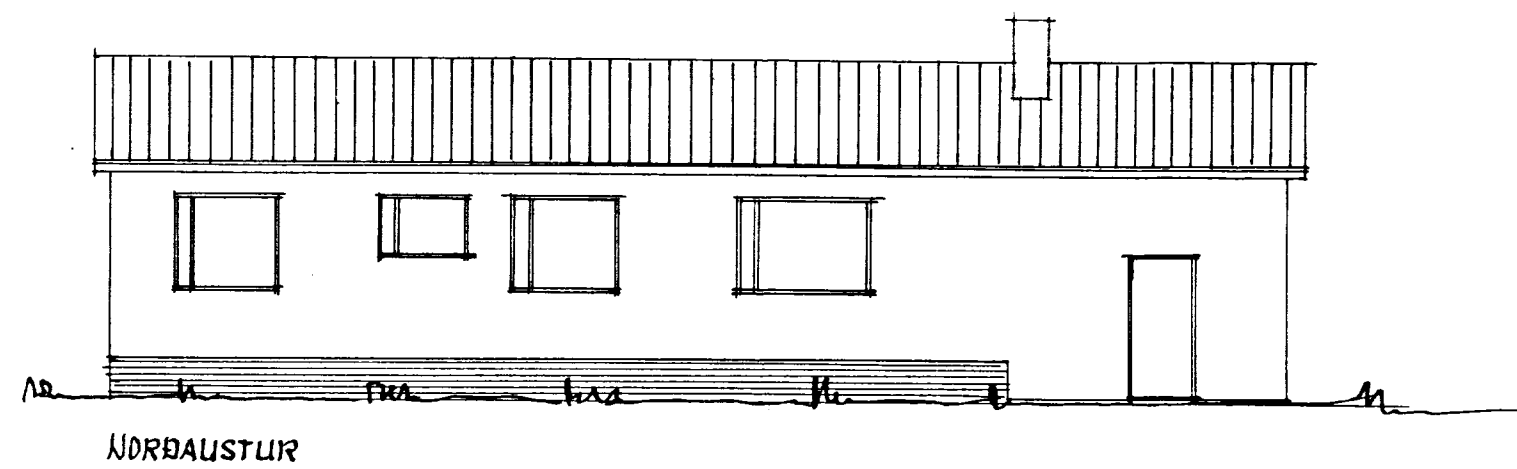
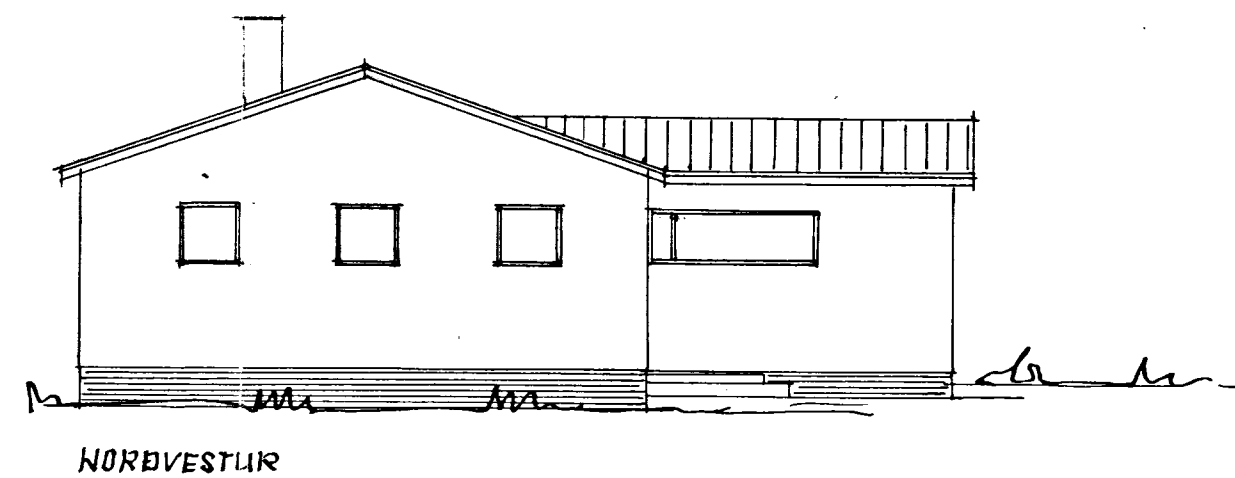
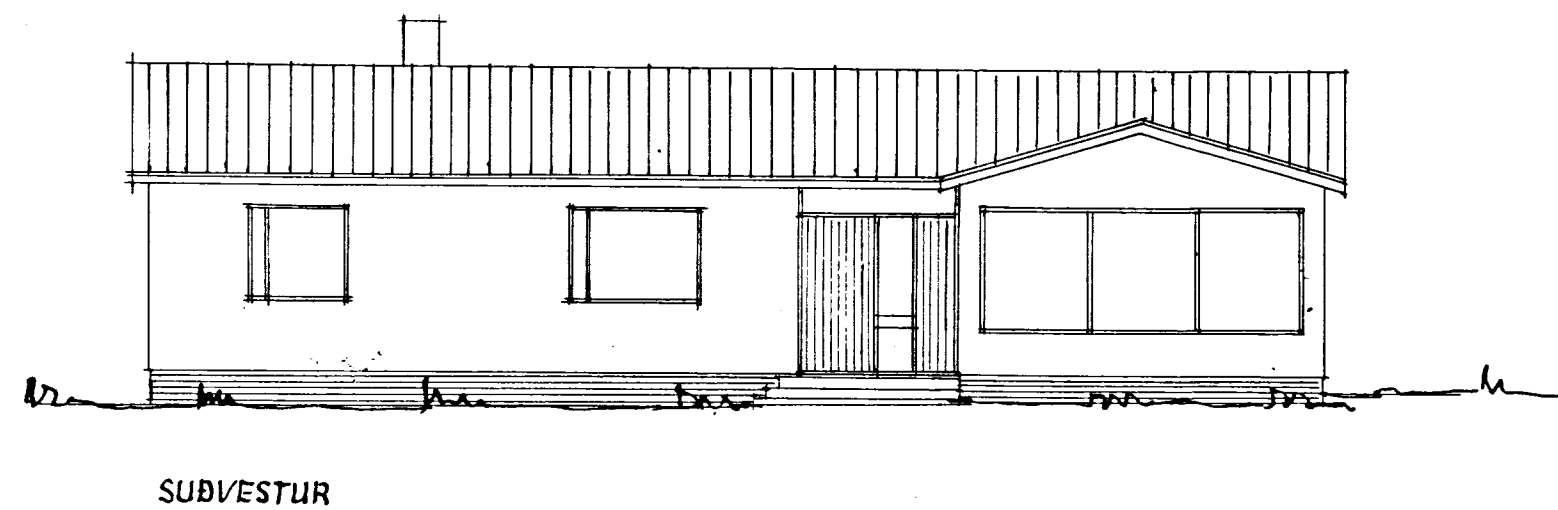
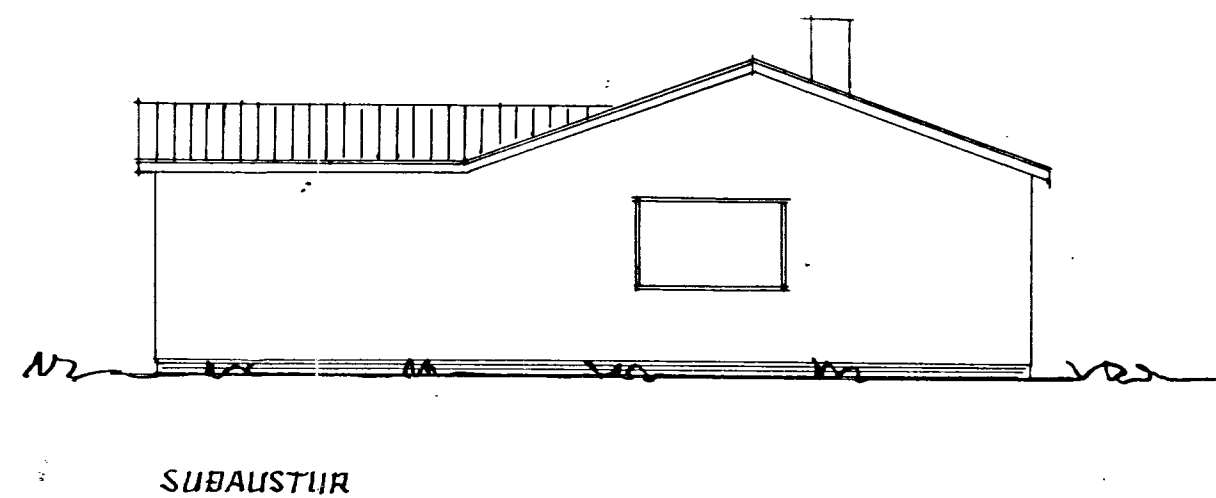
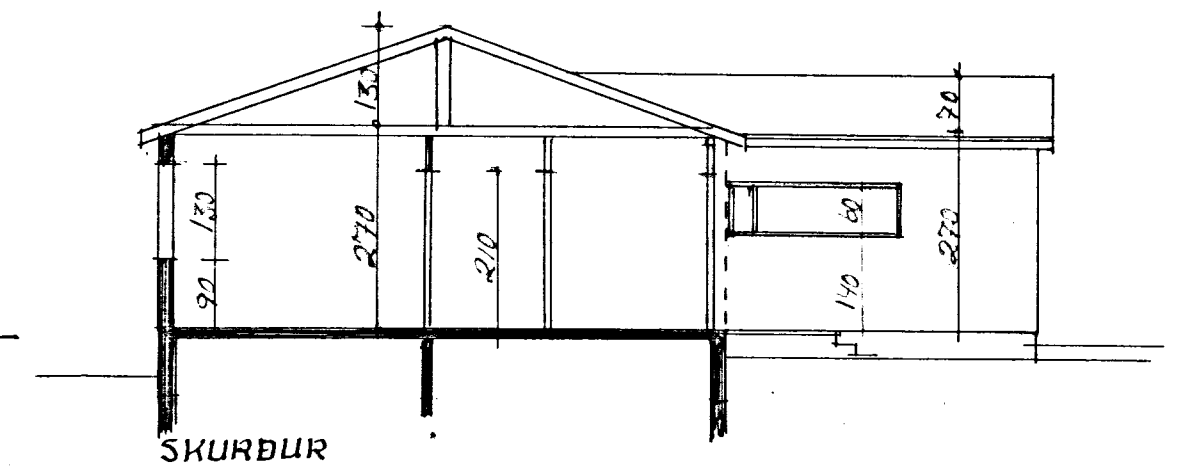
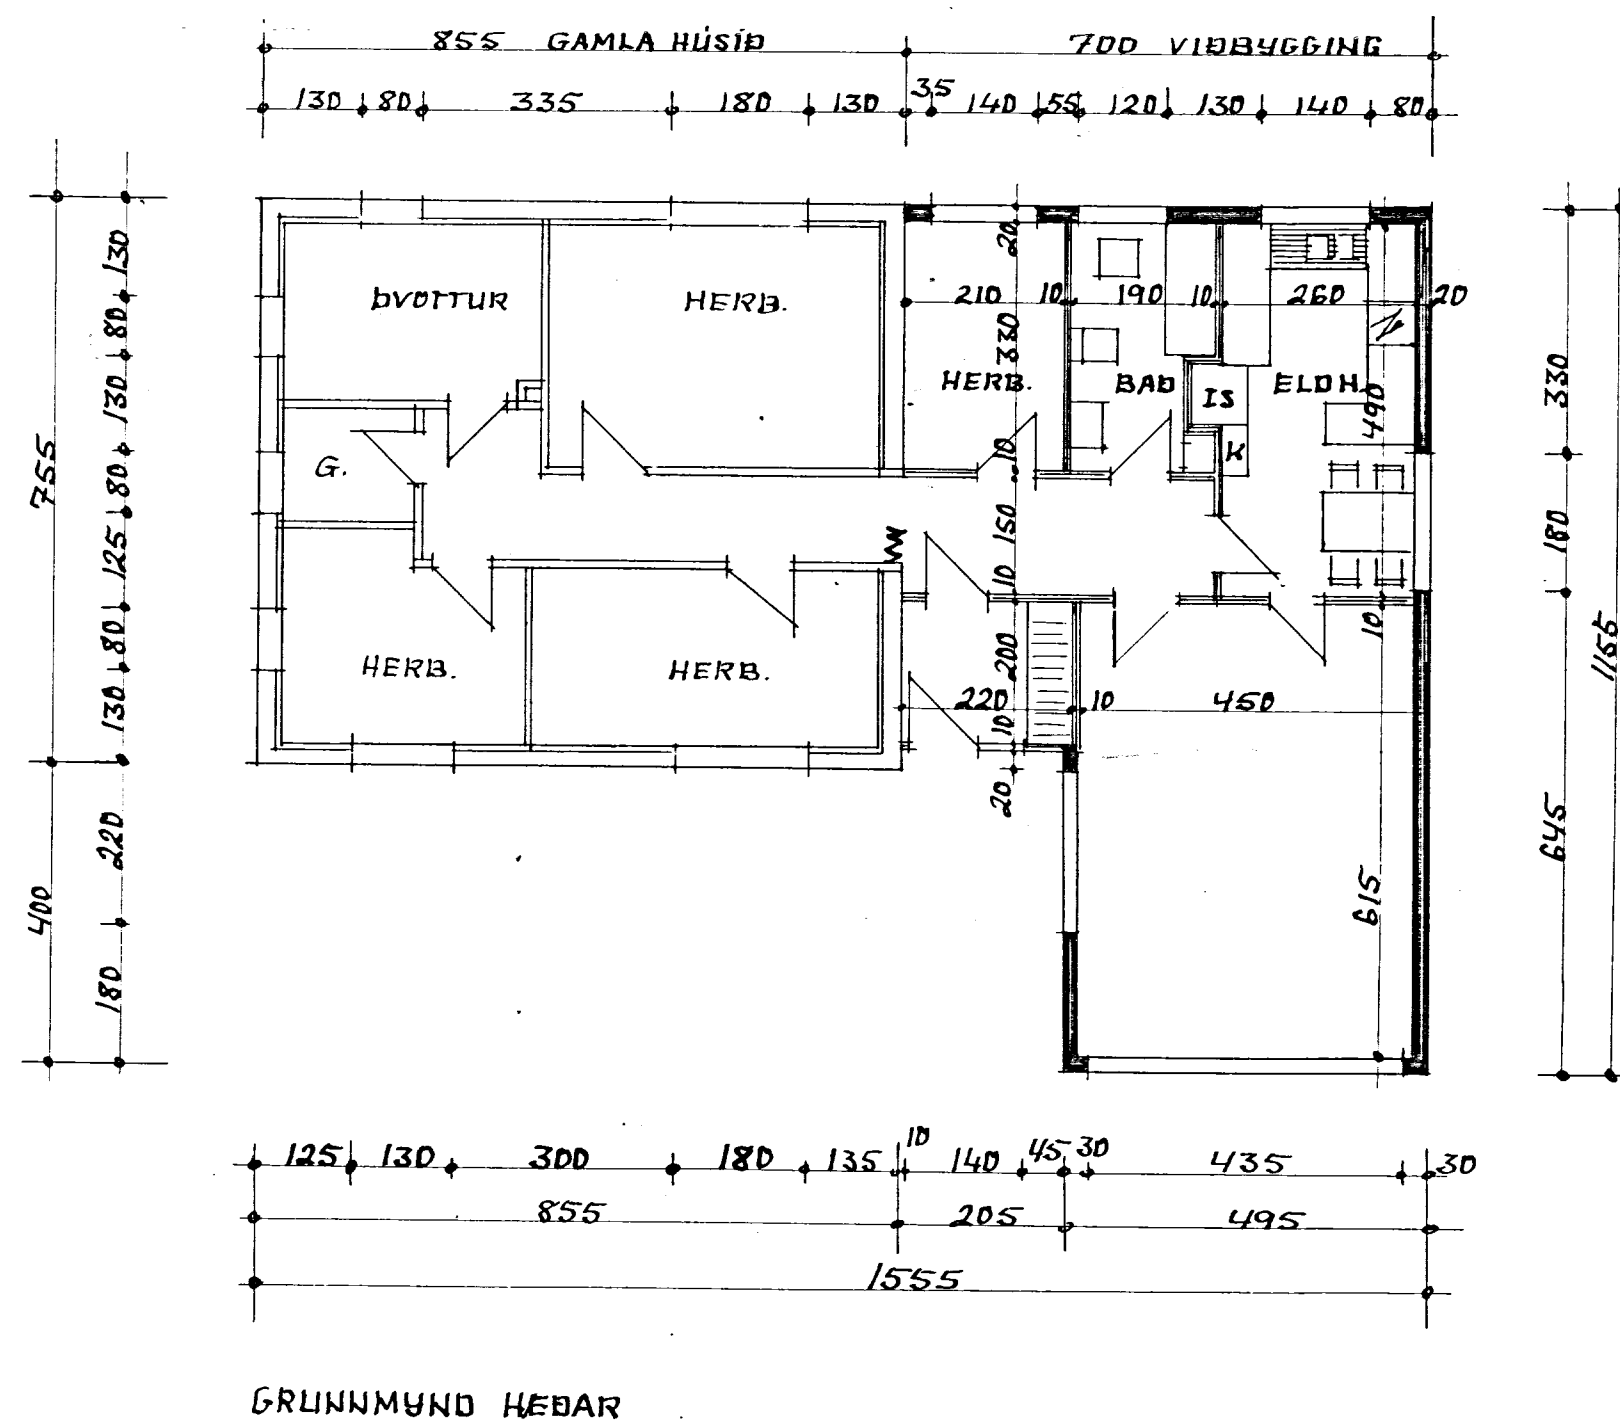


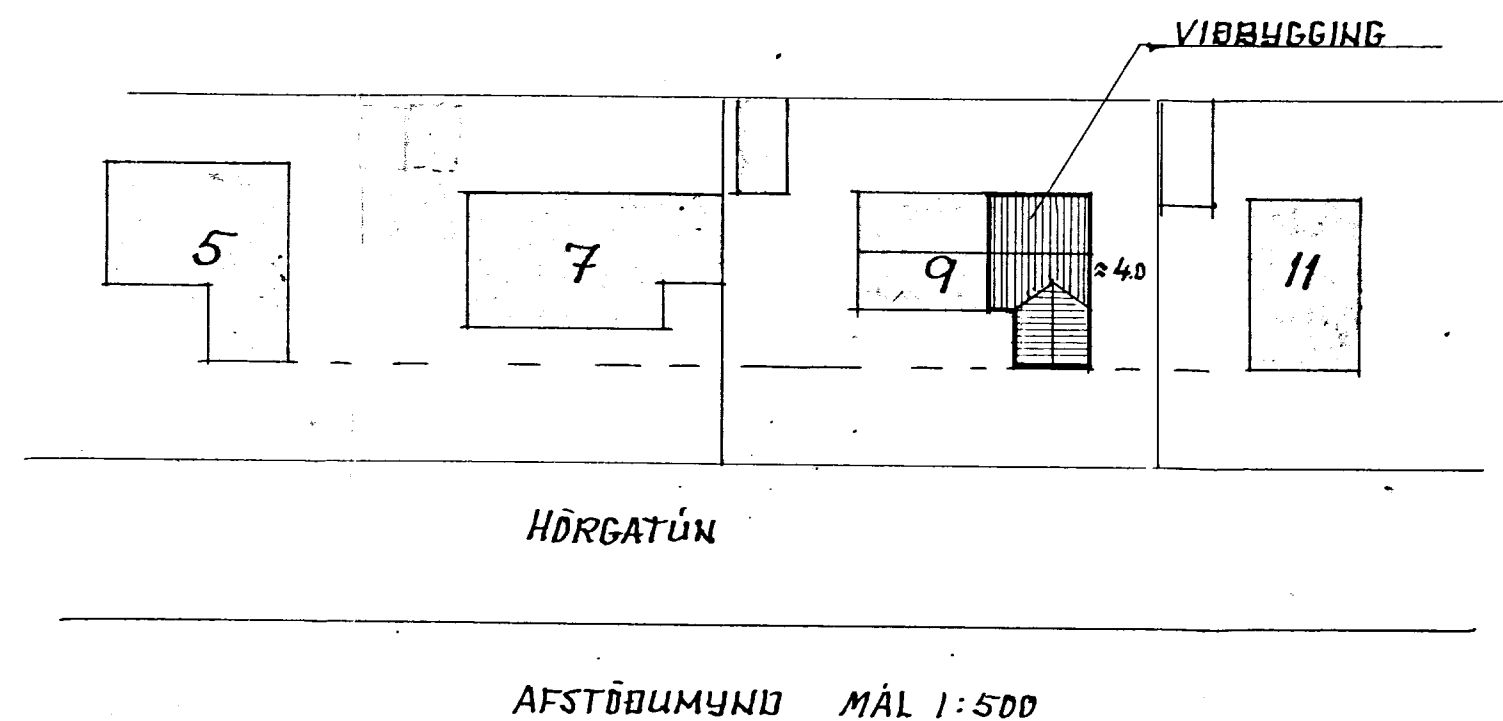

FLATARMÁL GAMLA HÚSSINS 64.5 m²
FLATARMÁL VIÐBYGGINGAR 72.2 m²

2.35 x 1.74
3.15 x 1.08

1 81534